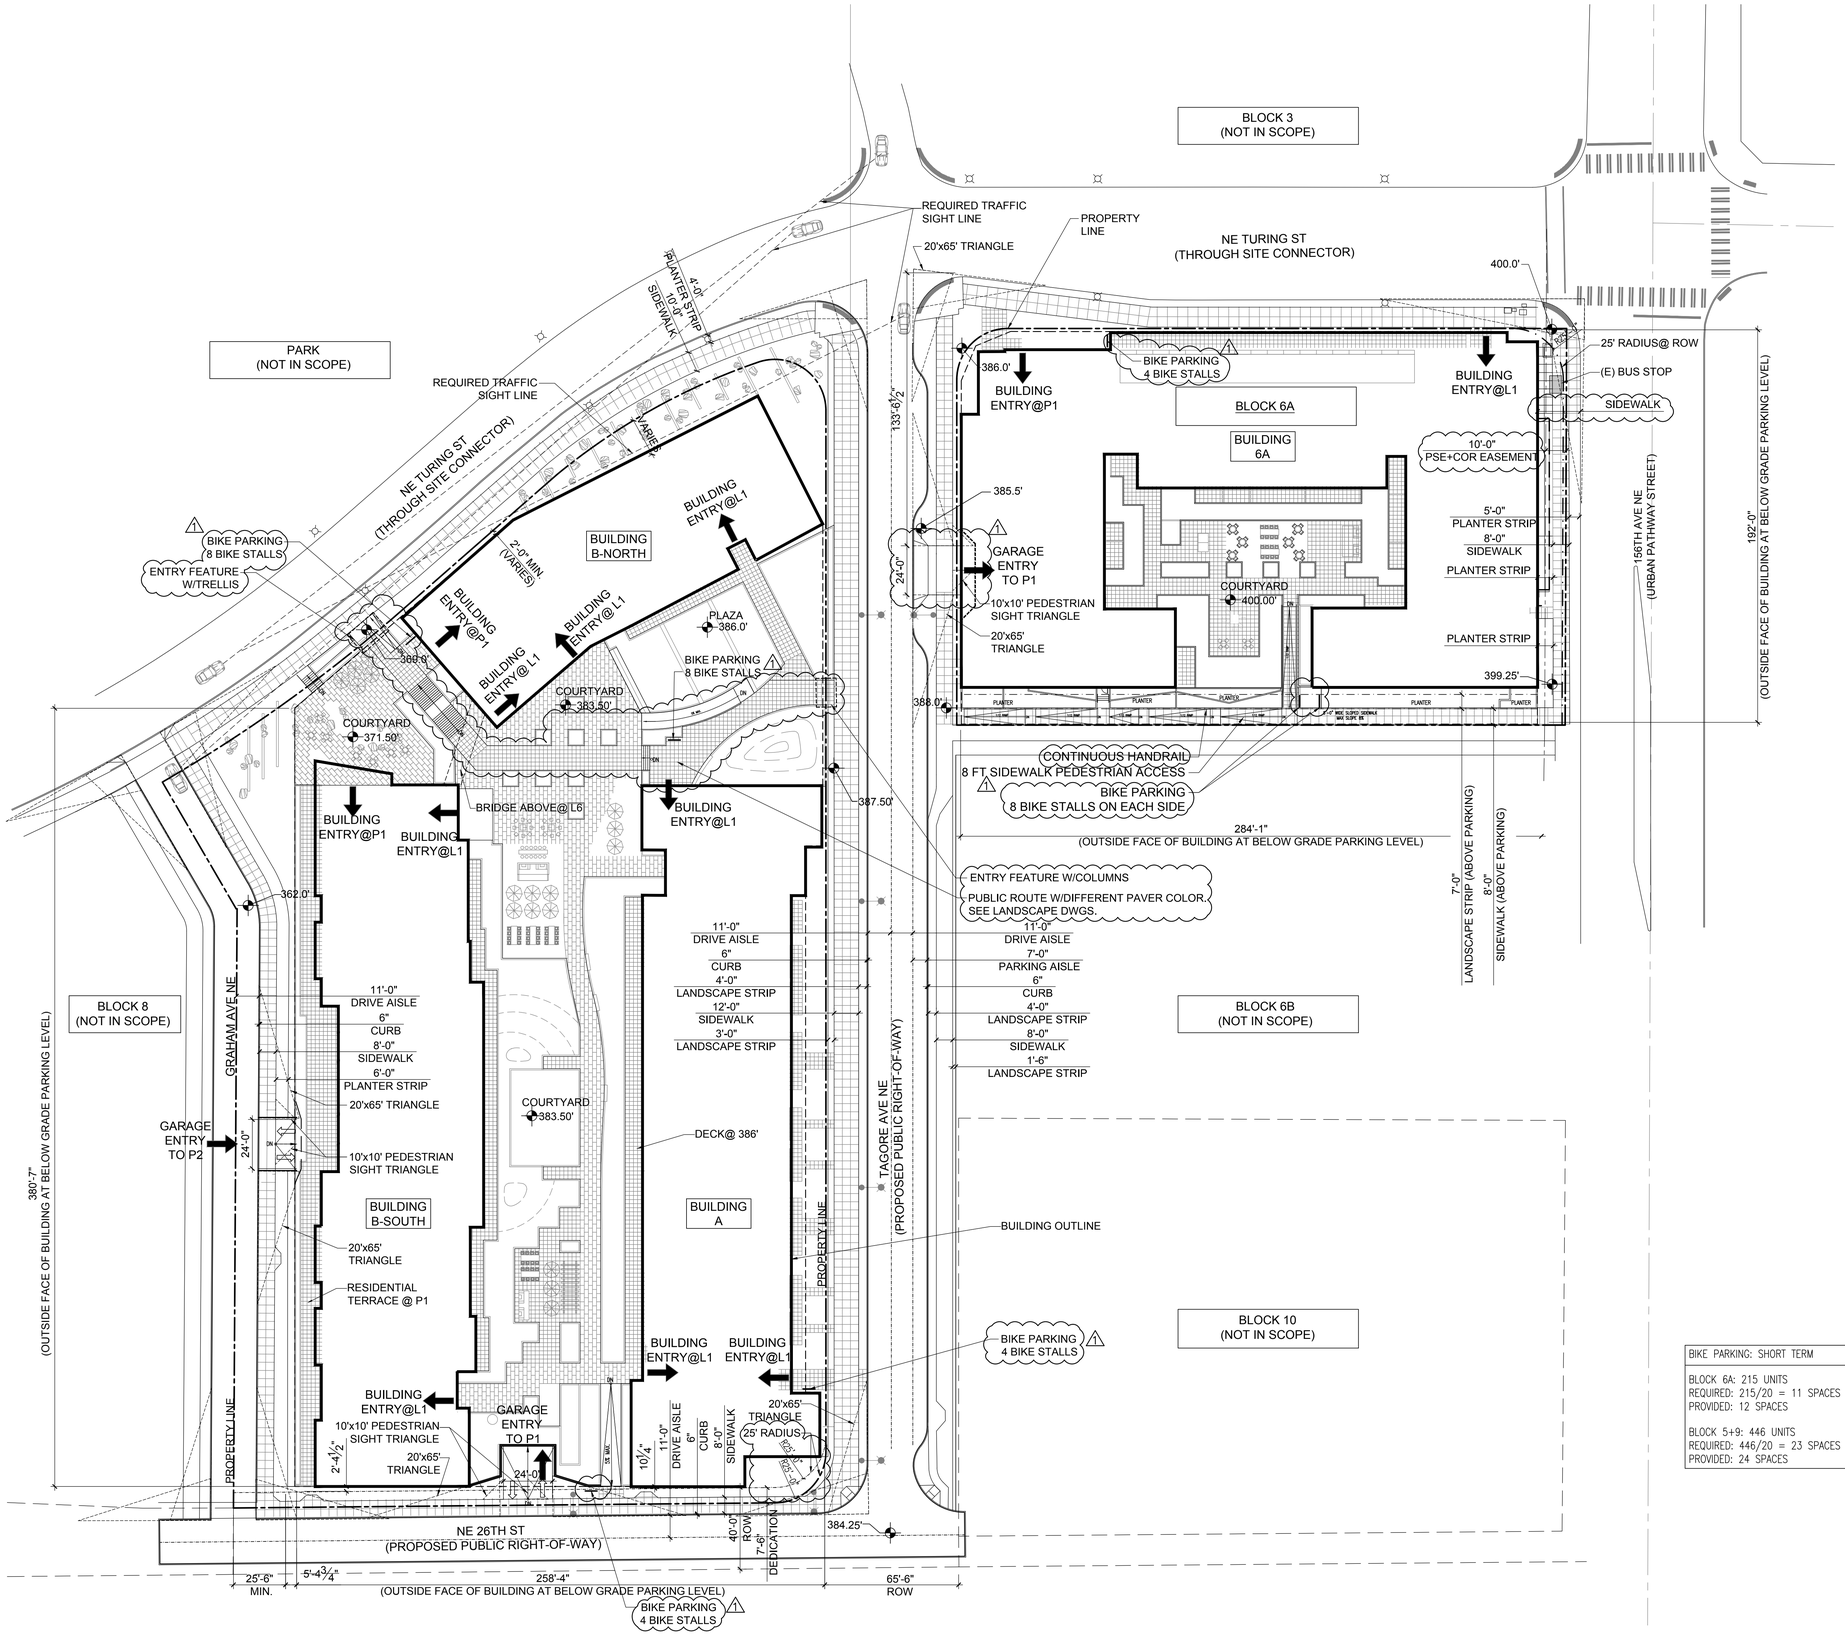

BIKE PARKING: SHORT TERM
BLOCK 6A: 215 UNITS REQUIRED: 215/20 = 11 SPACES PROVIDED: 12 SPACES
BLOCK 5+9: 446 UNITS REQUIRED: 446/20 = 23 SPACES PROVIDED: 24 SPACES

CLARK Design Group PLLC
1401 West Garfield St
Seattle, Washington 98119
T: 206.282.8208 F: 206.282.7818

ESTERRA PARK
RESIDENTIAL
BLOCK 6A, 5 AND 9
REDMOND, WA

©CDG

NOT FOR CONSTRUCTION

DATE:	09/16/2016
DWN BY:	RW,CM
CHKD BY:	DS,WSC
JOB NO.	15-32

REVISIONS:
1 90% PREP REVISION

ISSUE:
09/16/2016-SPE
06/02/2016-90% PREP
04/21/2016-60% PREP

TECHNICAL SITE PLAN

SHEET NO:
A0.2