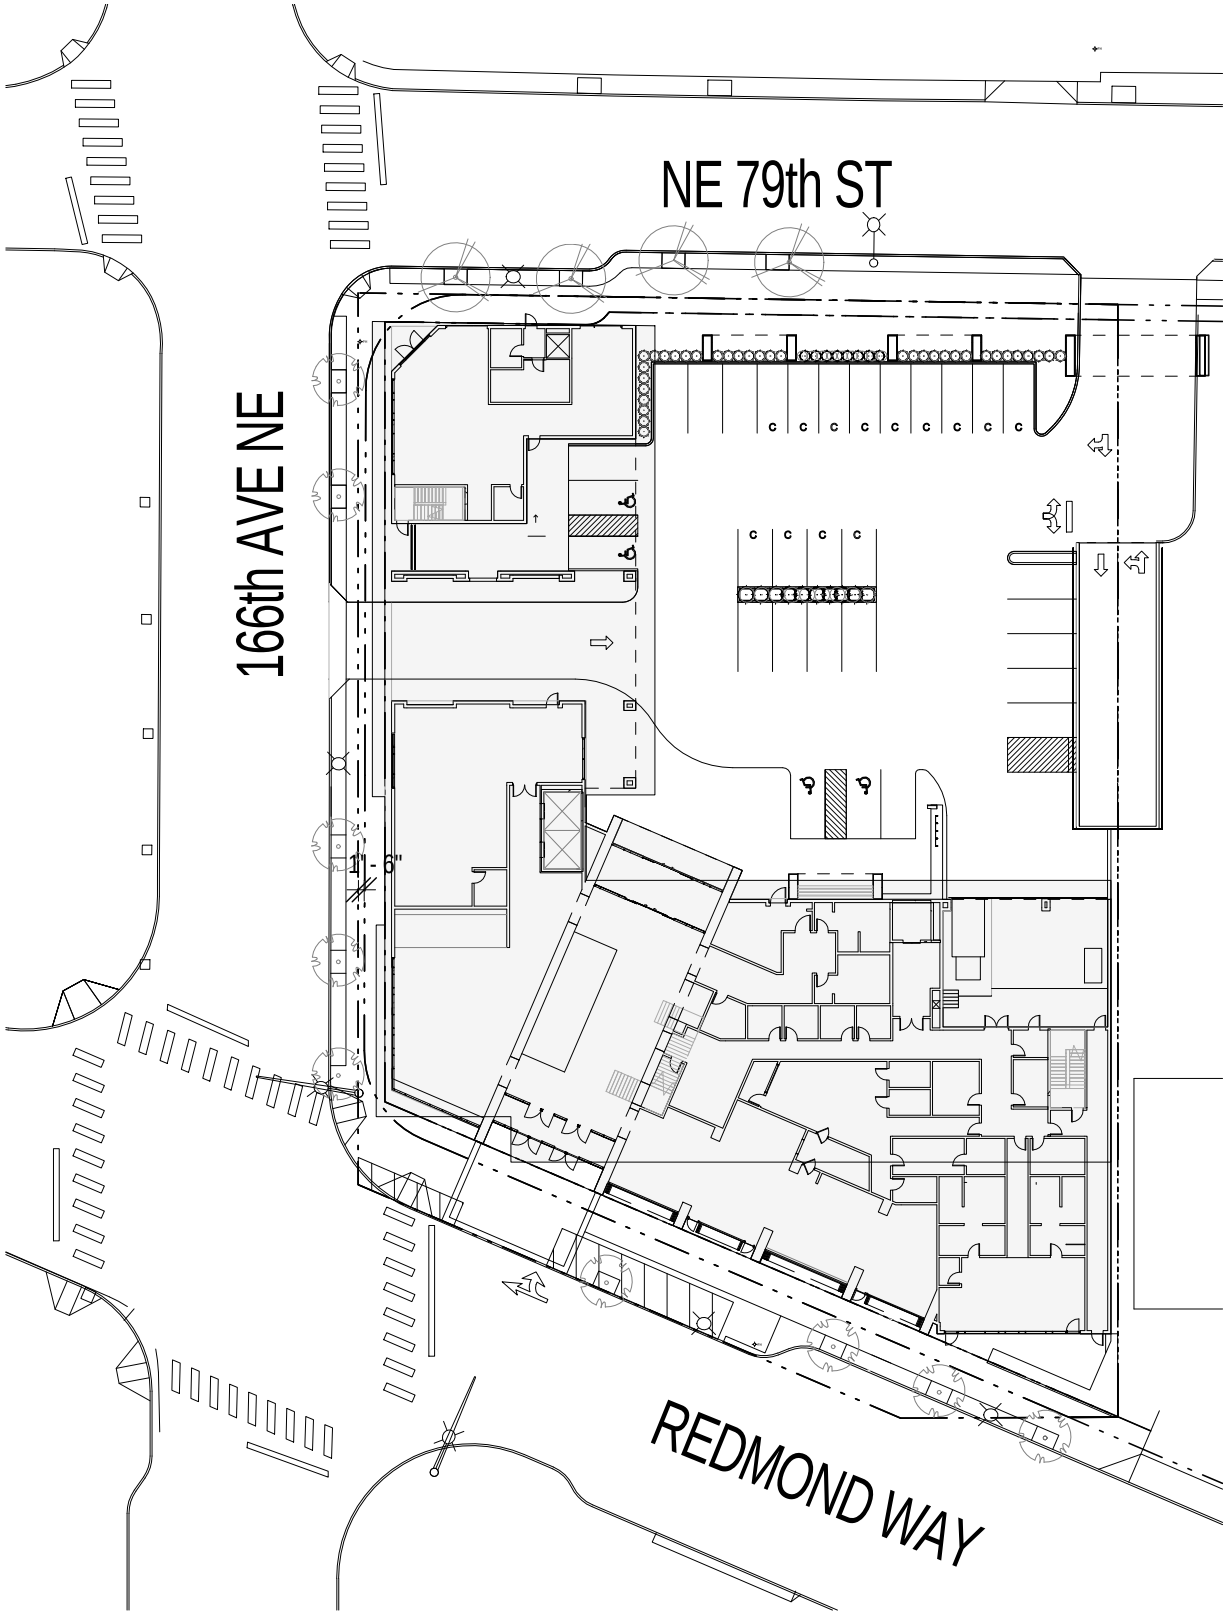

1 Public Notice Site Plan
1" = 50'-0"