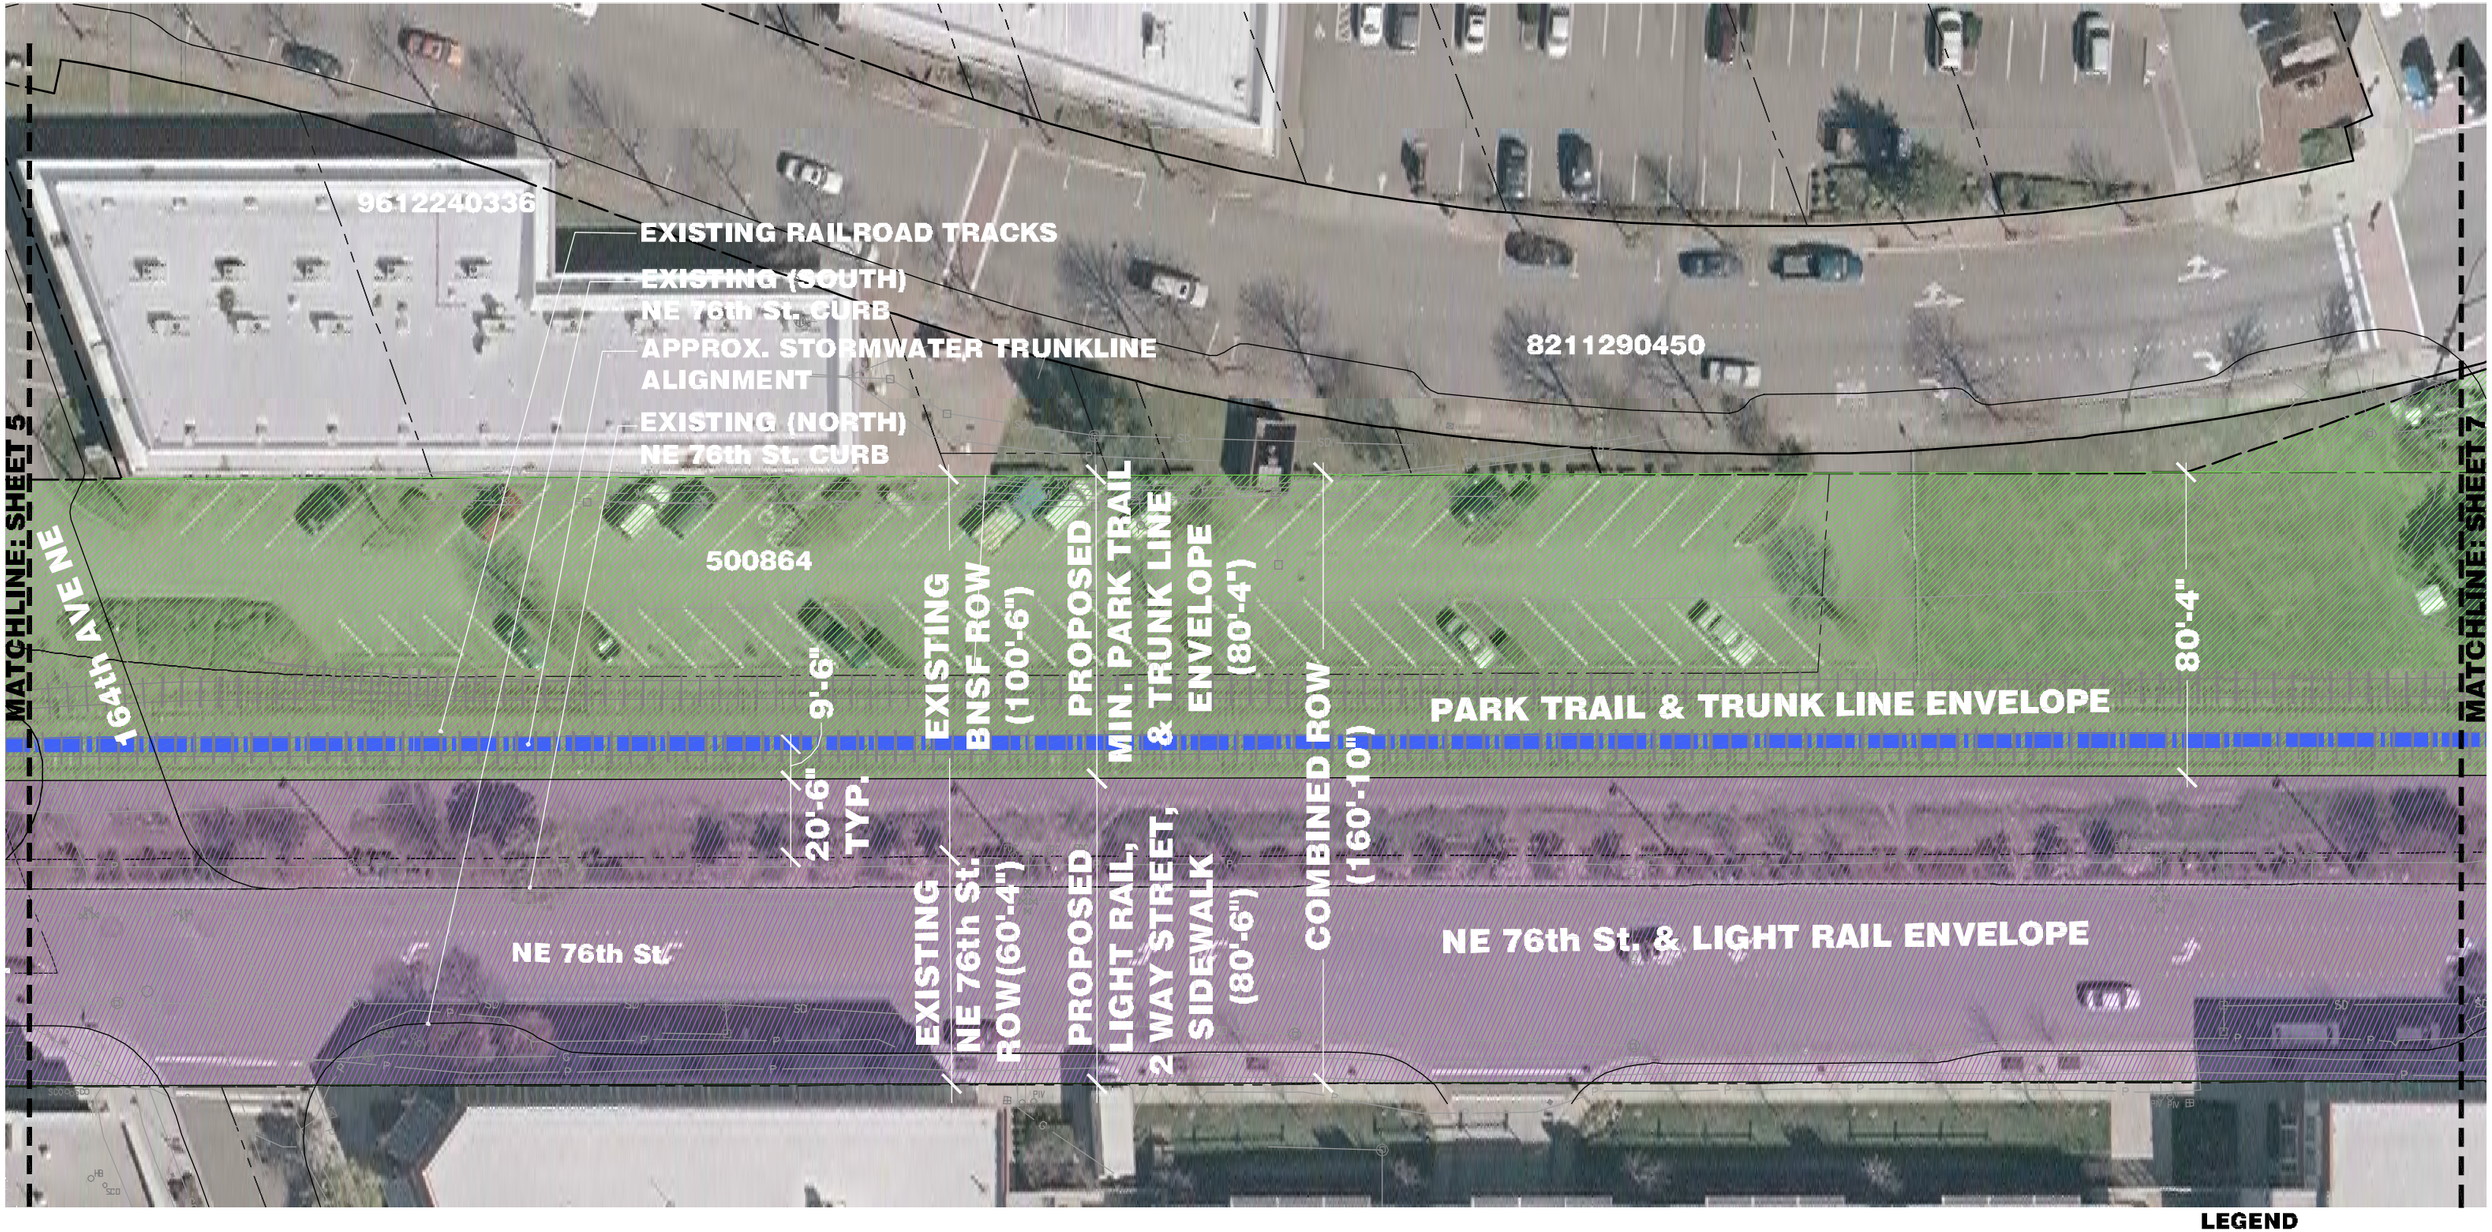

6 DOWNTOWN STUDY AREA INFRASTRUCTURE ALIGNMENT PLAN

SCALE: 1"=20'-0"

7 DOWNTOWN STUDY AREA INFRASTRUCTURE ALIGNMENT PLAN

SCALE: 1"=20'-0"

9/10/2010

Redmond Central Connector Master Plan

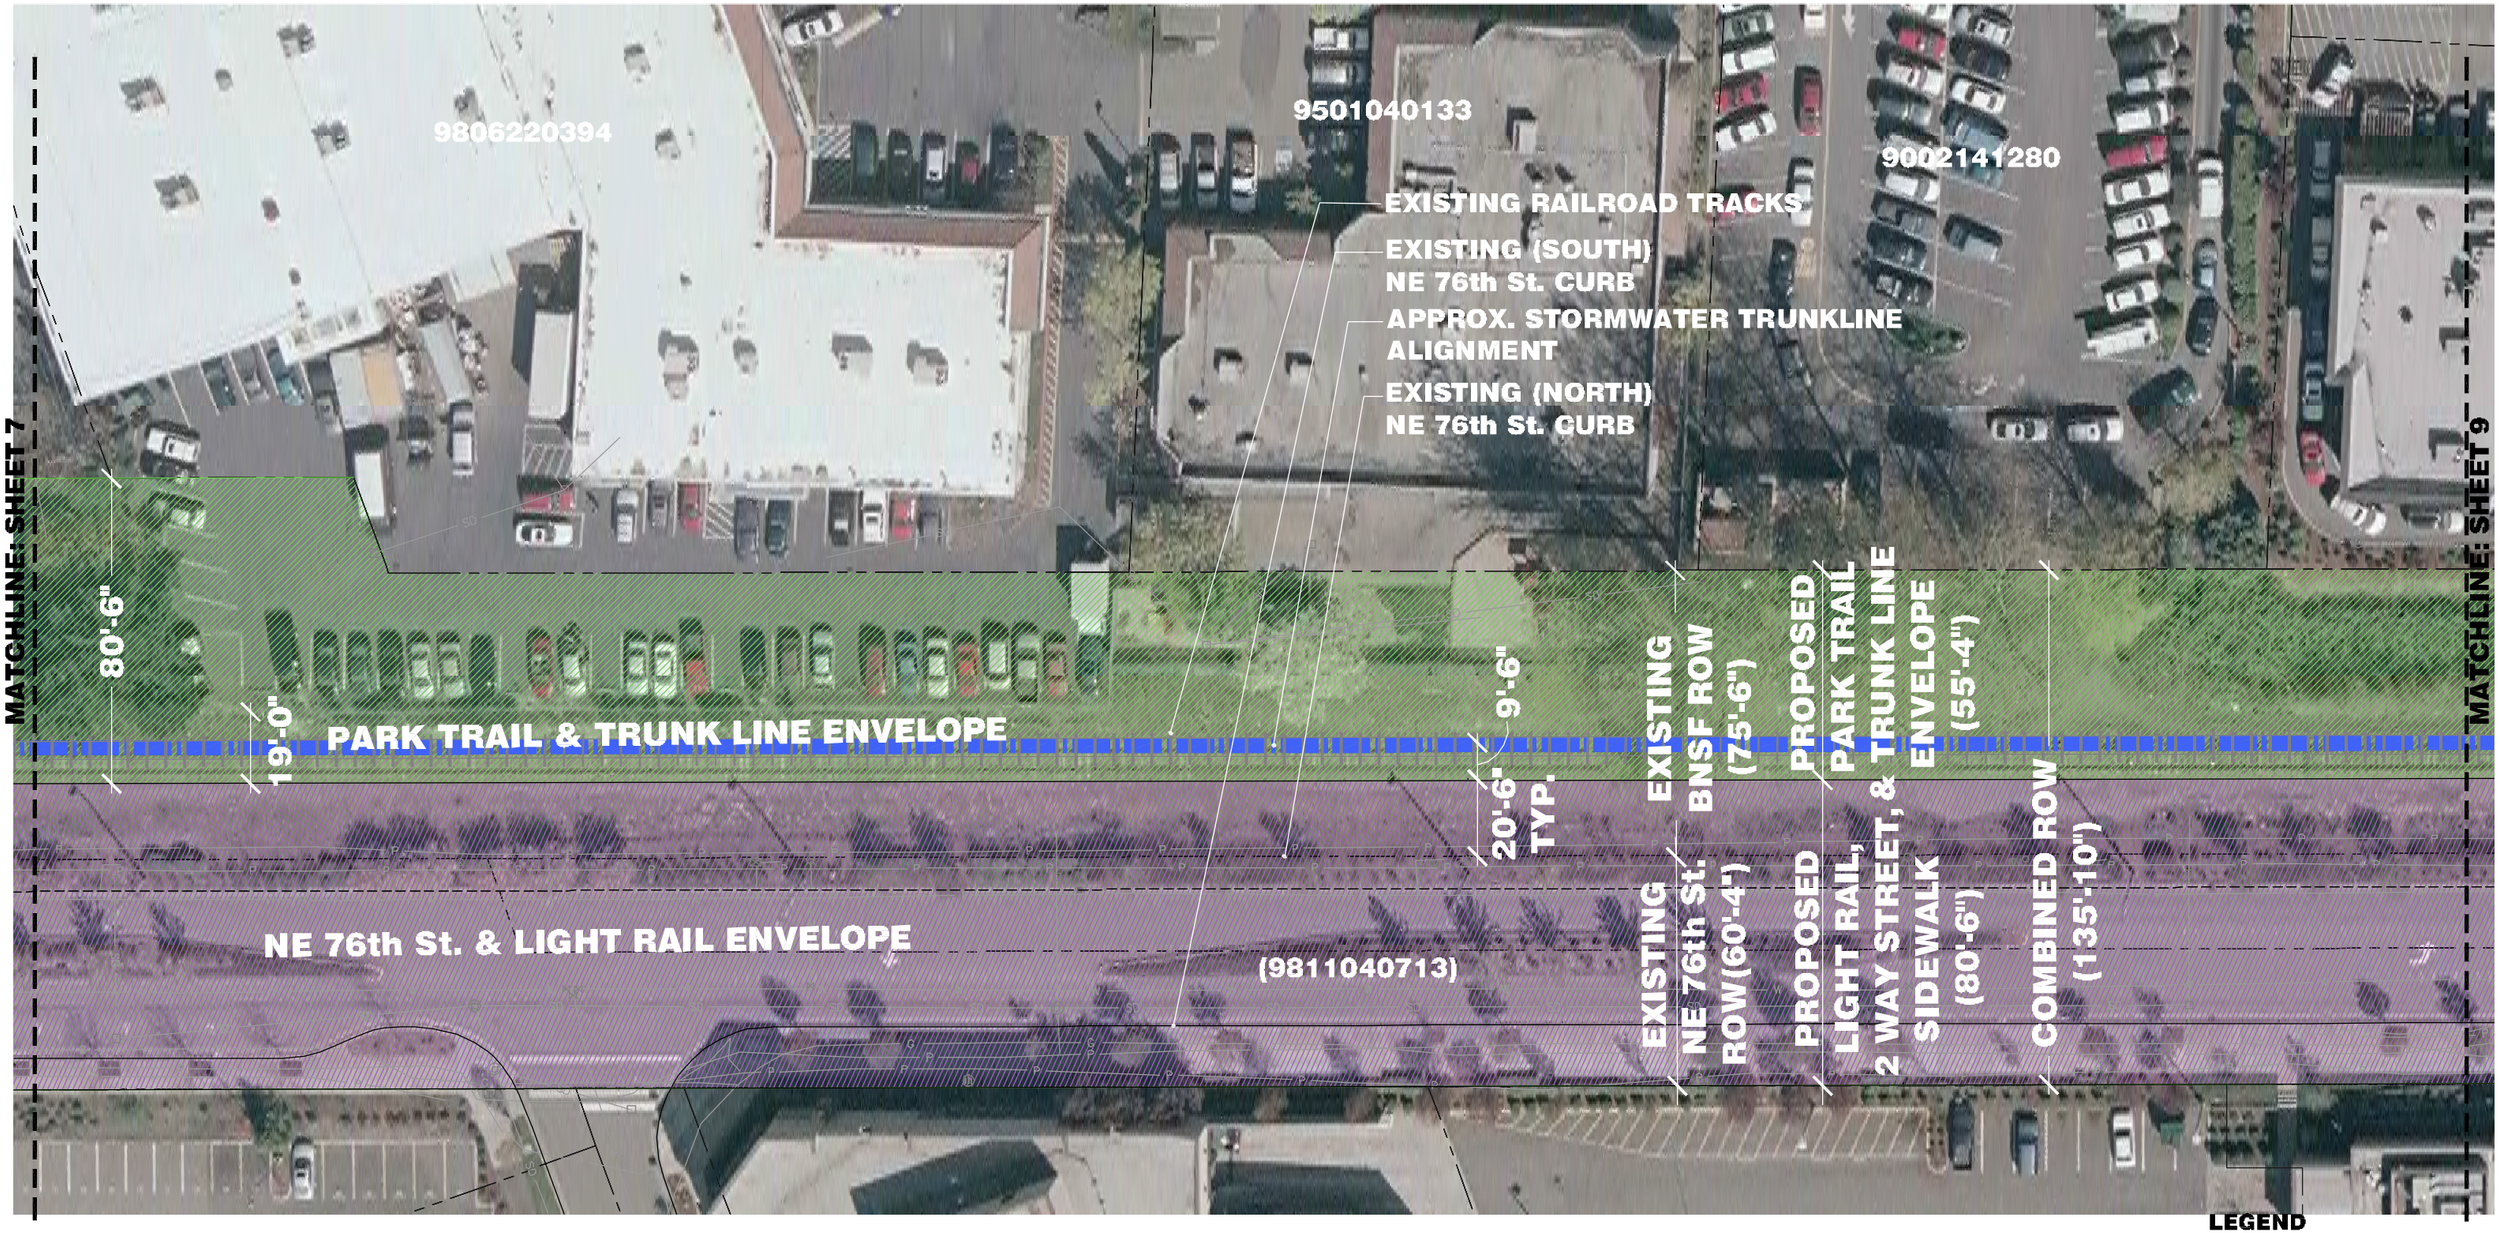

LEGEND
- PARK TRAIL & UTILITY ENVELOPE
- NE 76TH St & LIGHT RAIL ENVELOPE

NORTH

9/10/2010

8 DOWNTOWN STUDY AREA INFRASTRUCTURE ALIGNMENT PLAN

SCALE: 1"=20'-0"

CityofRedmond WASHINGTON

The Berger Partnership PS Landscape Architecture

9 DOWNTOWN STUDY AREA INFRASTRUCTURE ALIGNMENT PLAN

SCALE: 1"=20'-0"

NORTH

9/10/2010