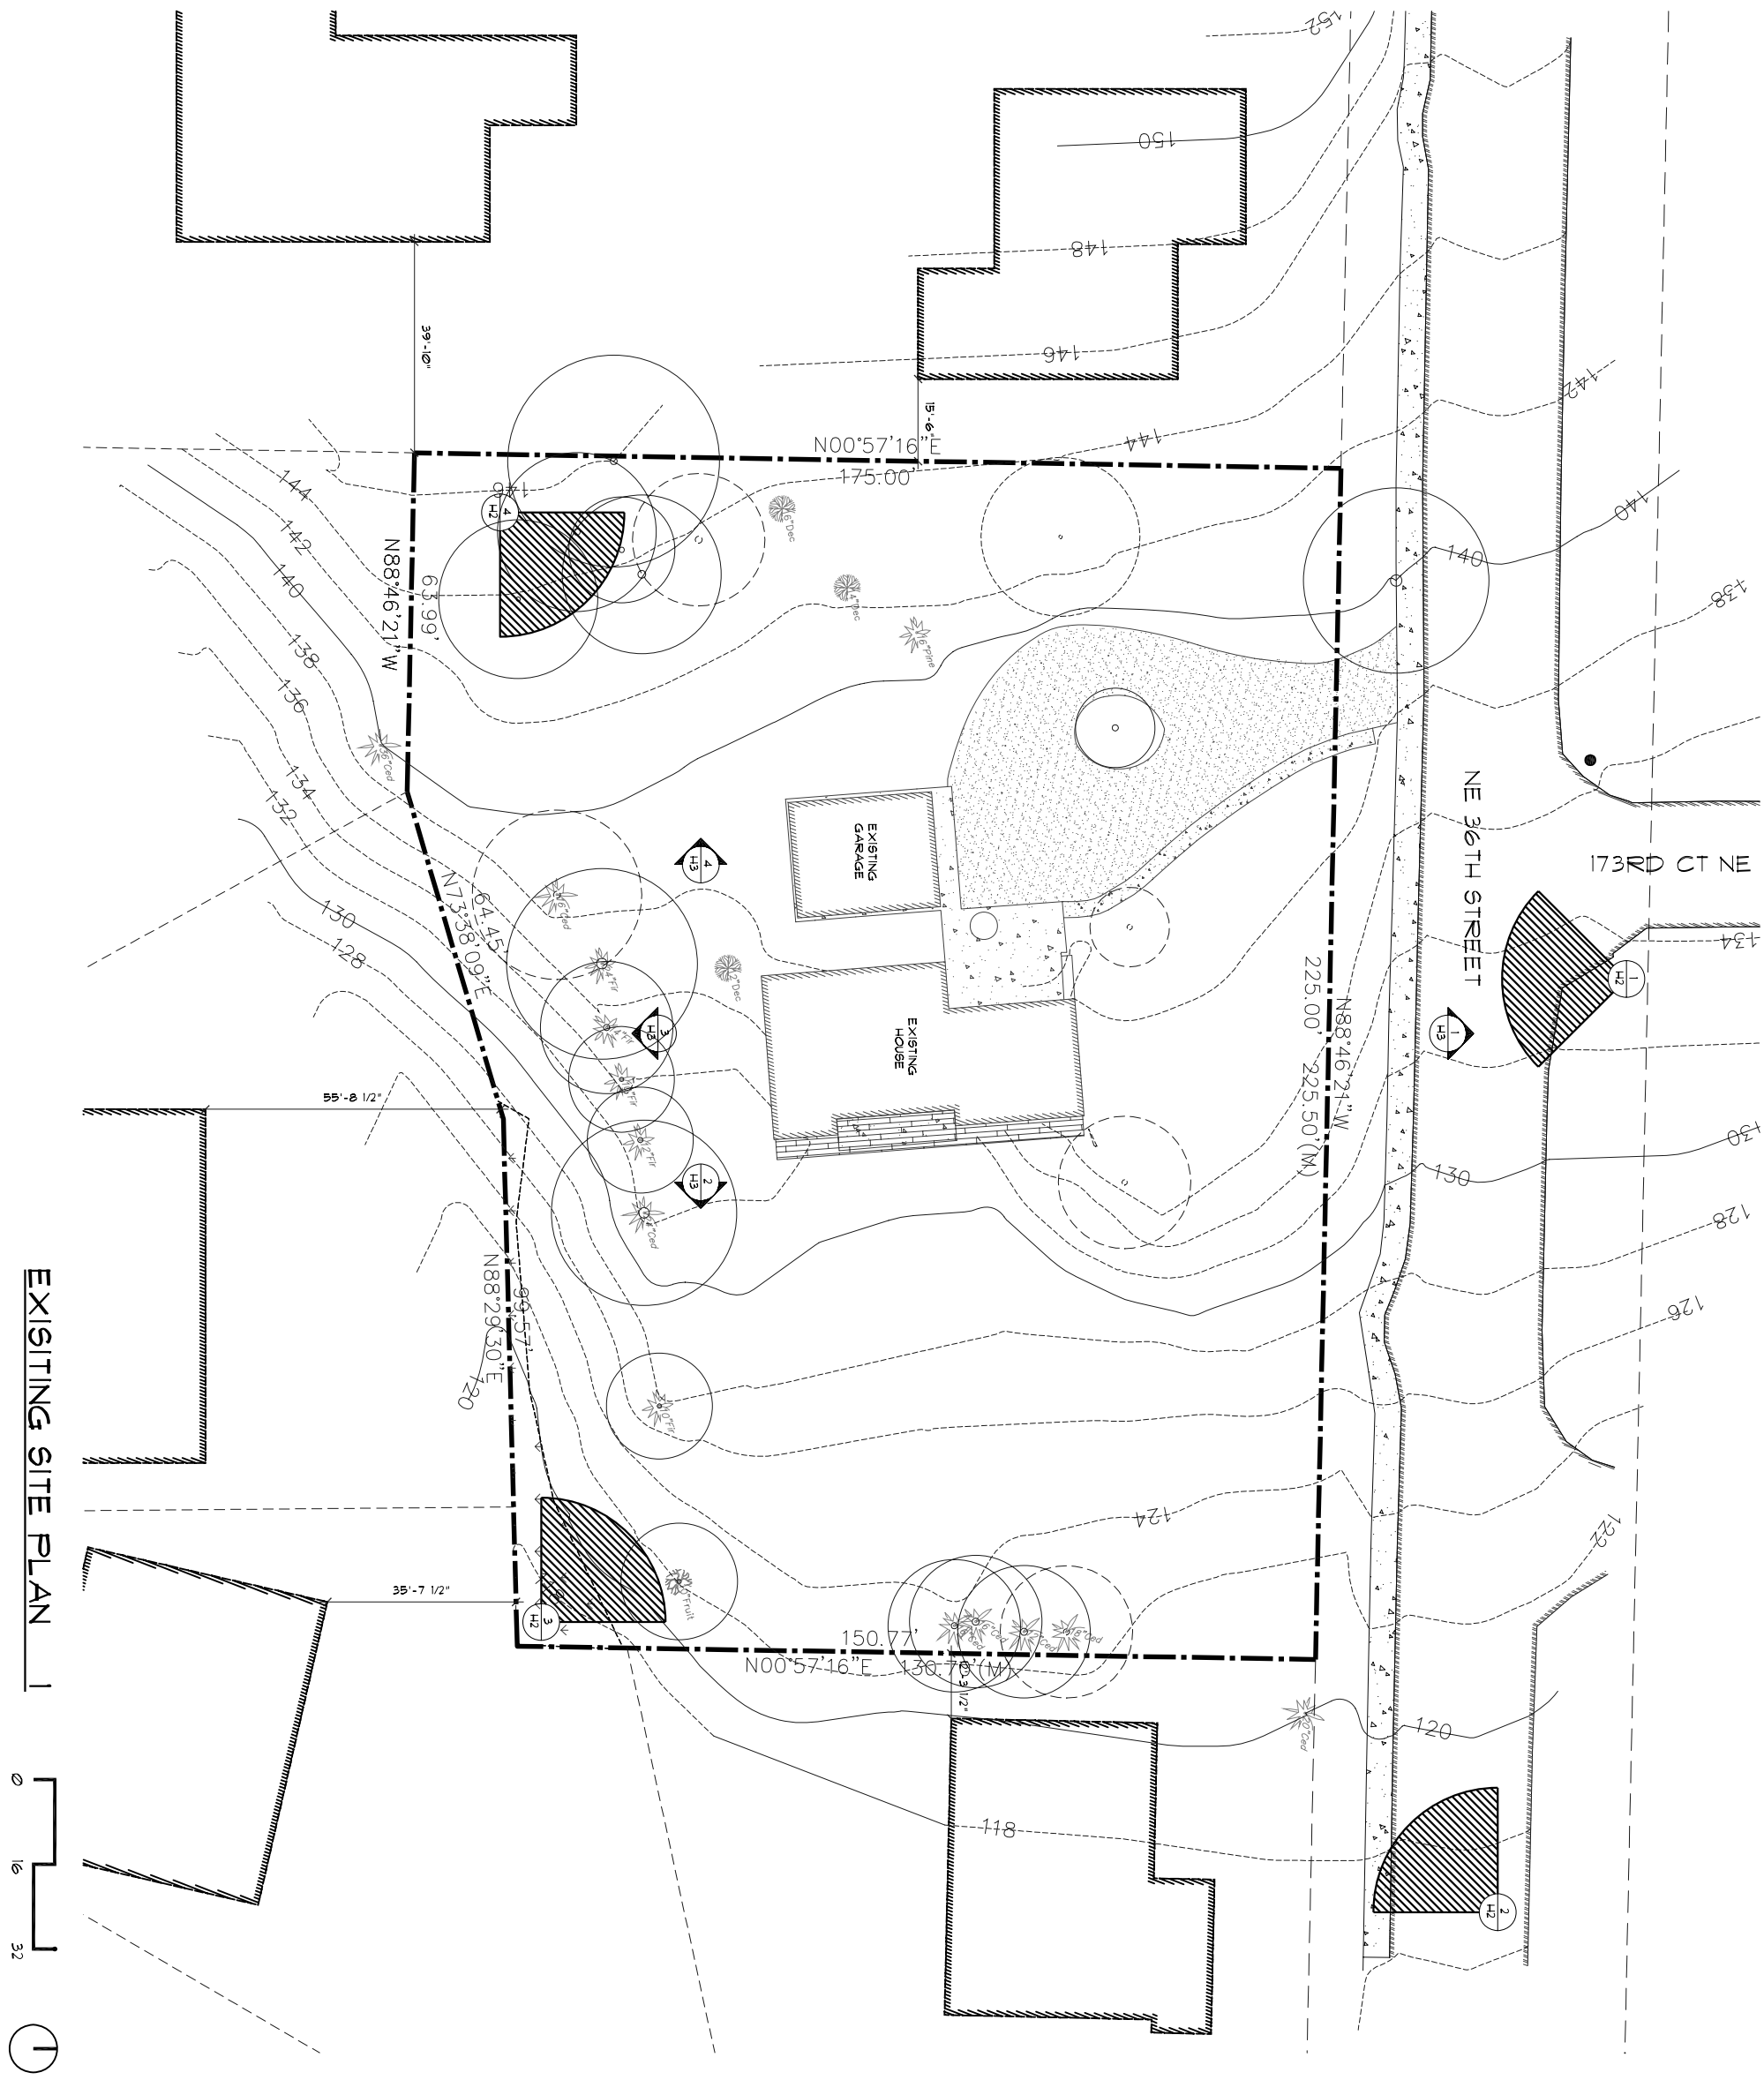

1 1 DRAWN BY: MS REVIEWED BY: SR		SITE PLAN EXISITNG CONDITION, PHOTOGRAPH KEY & ADJACENT PROPERTIES	DRAWING ISSUE: INNOVATIVE HOUSING SUBMITTAL 06.15.2009	**IDYLWOOD** ROB GUNTHER, OWNER 17259 NE 36TH ST REDMOND, WA 98052

JOHNSTON ARCHITECTS PLLC
100 NE Northlake Way, Suite 200 . Seattle, Washington 98105 www.johnstonarchitects.com ph 206.523.6150 fax 206.523.9382