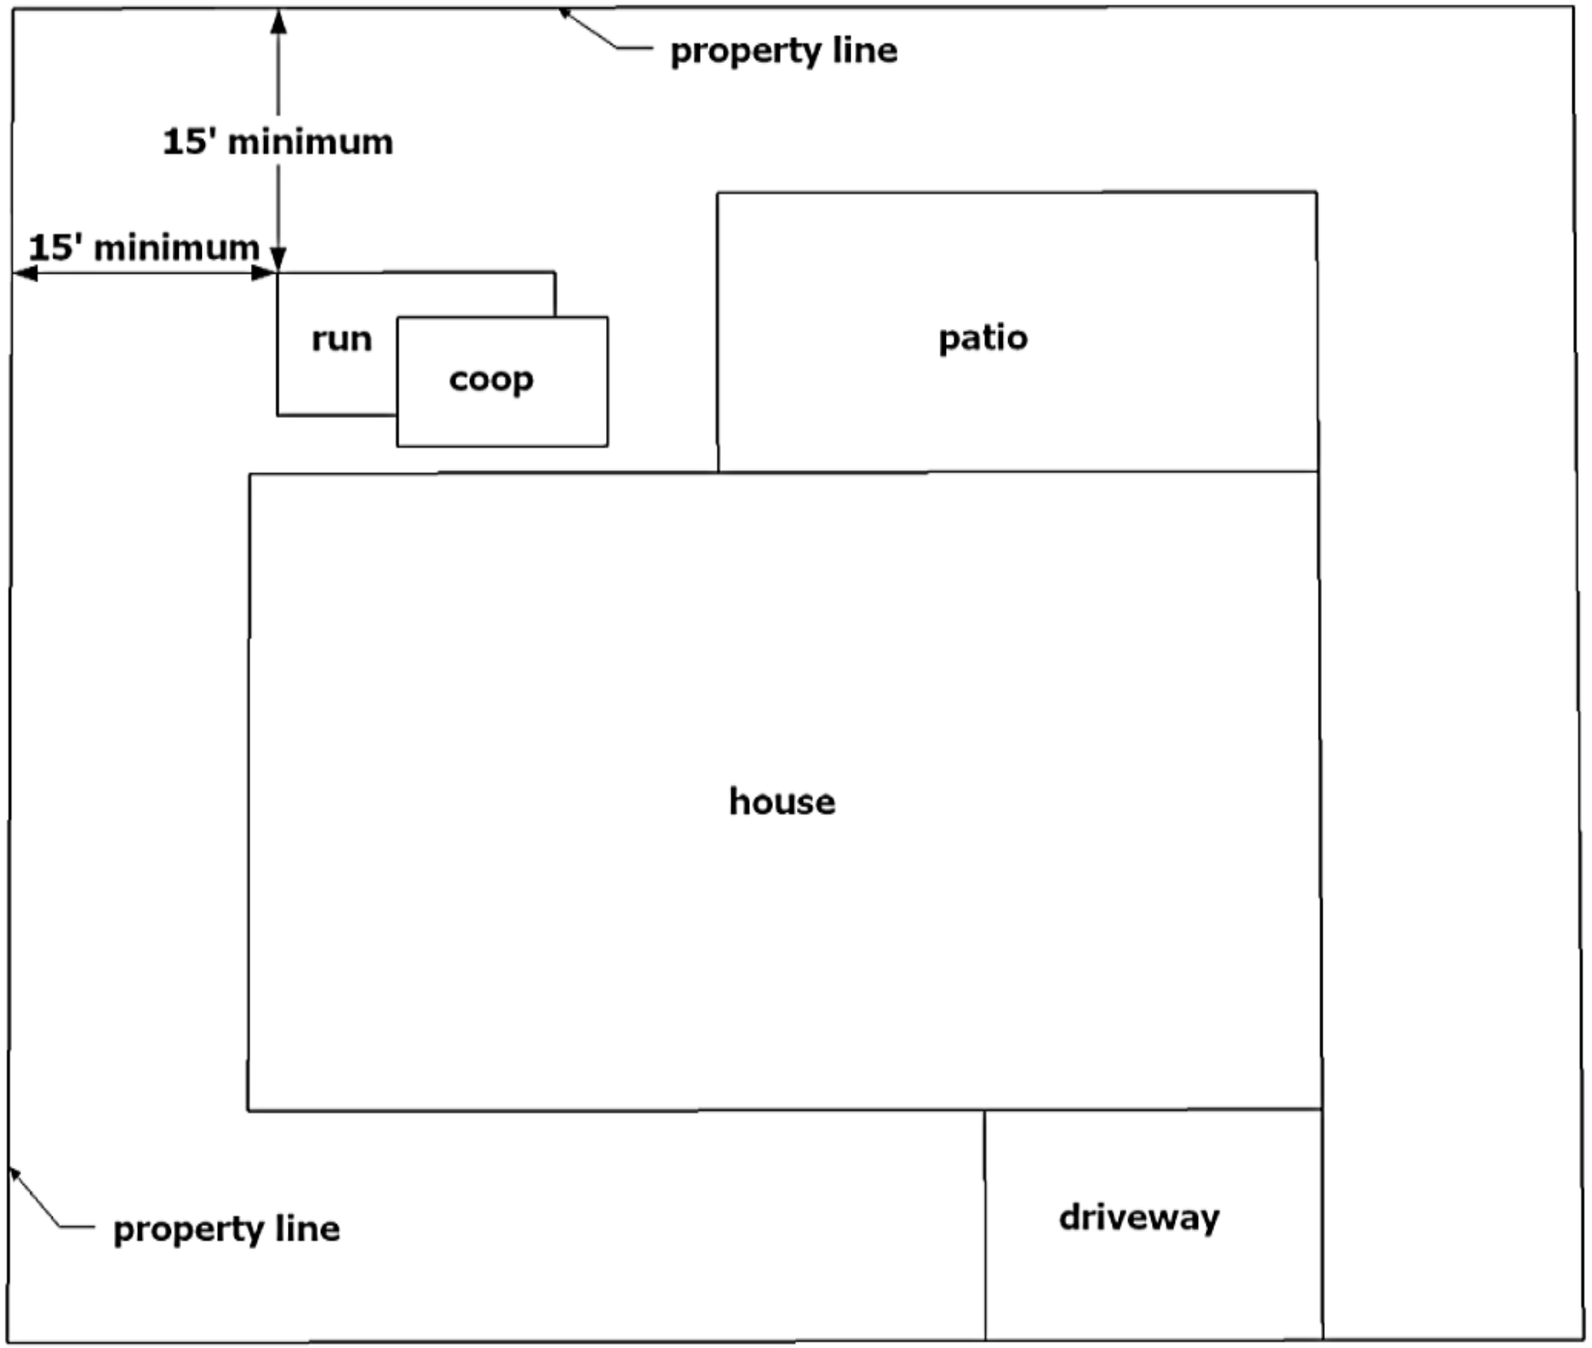
property line
15' minimum
15' minimum
run
coop
patio
house
driveway
property line