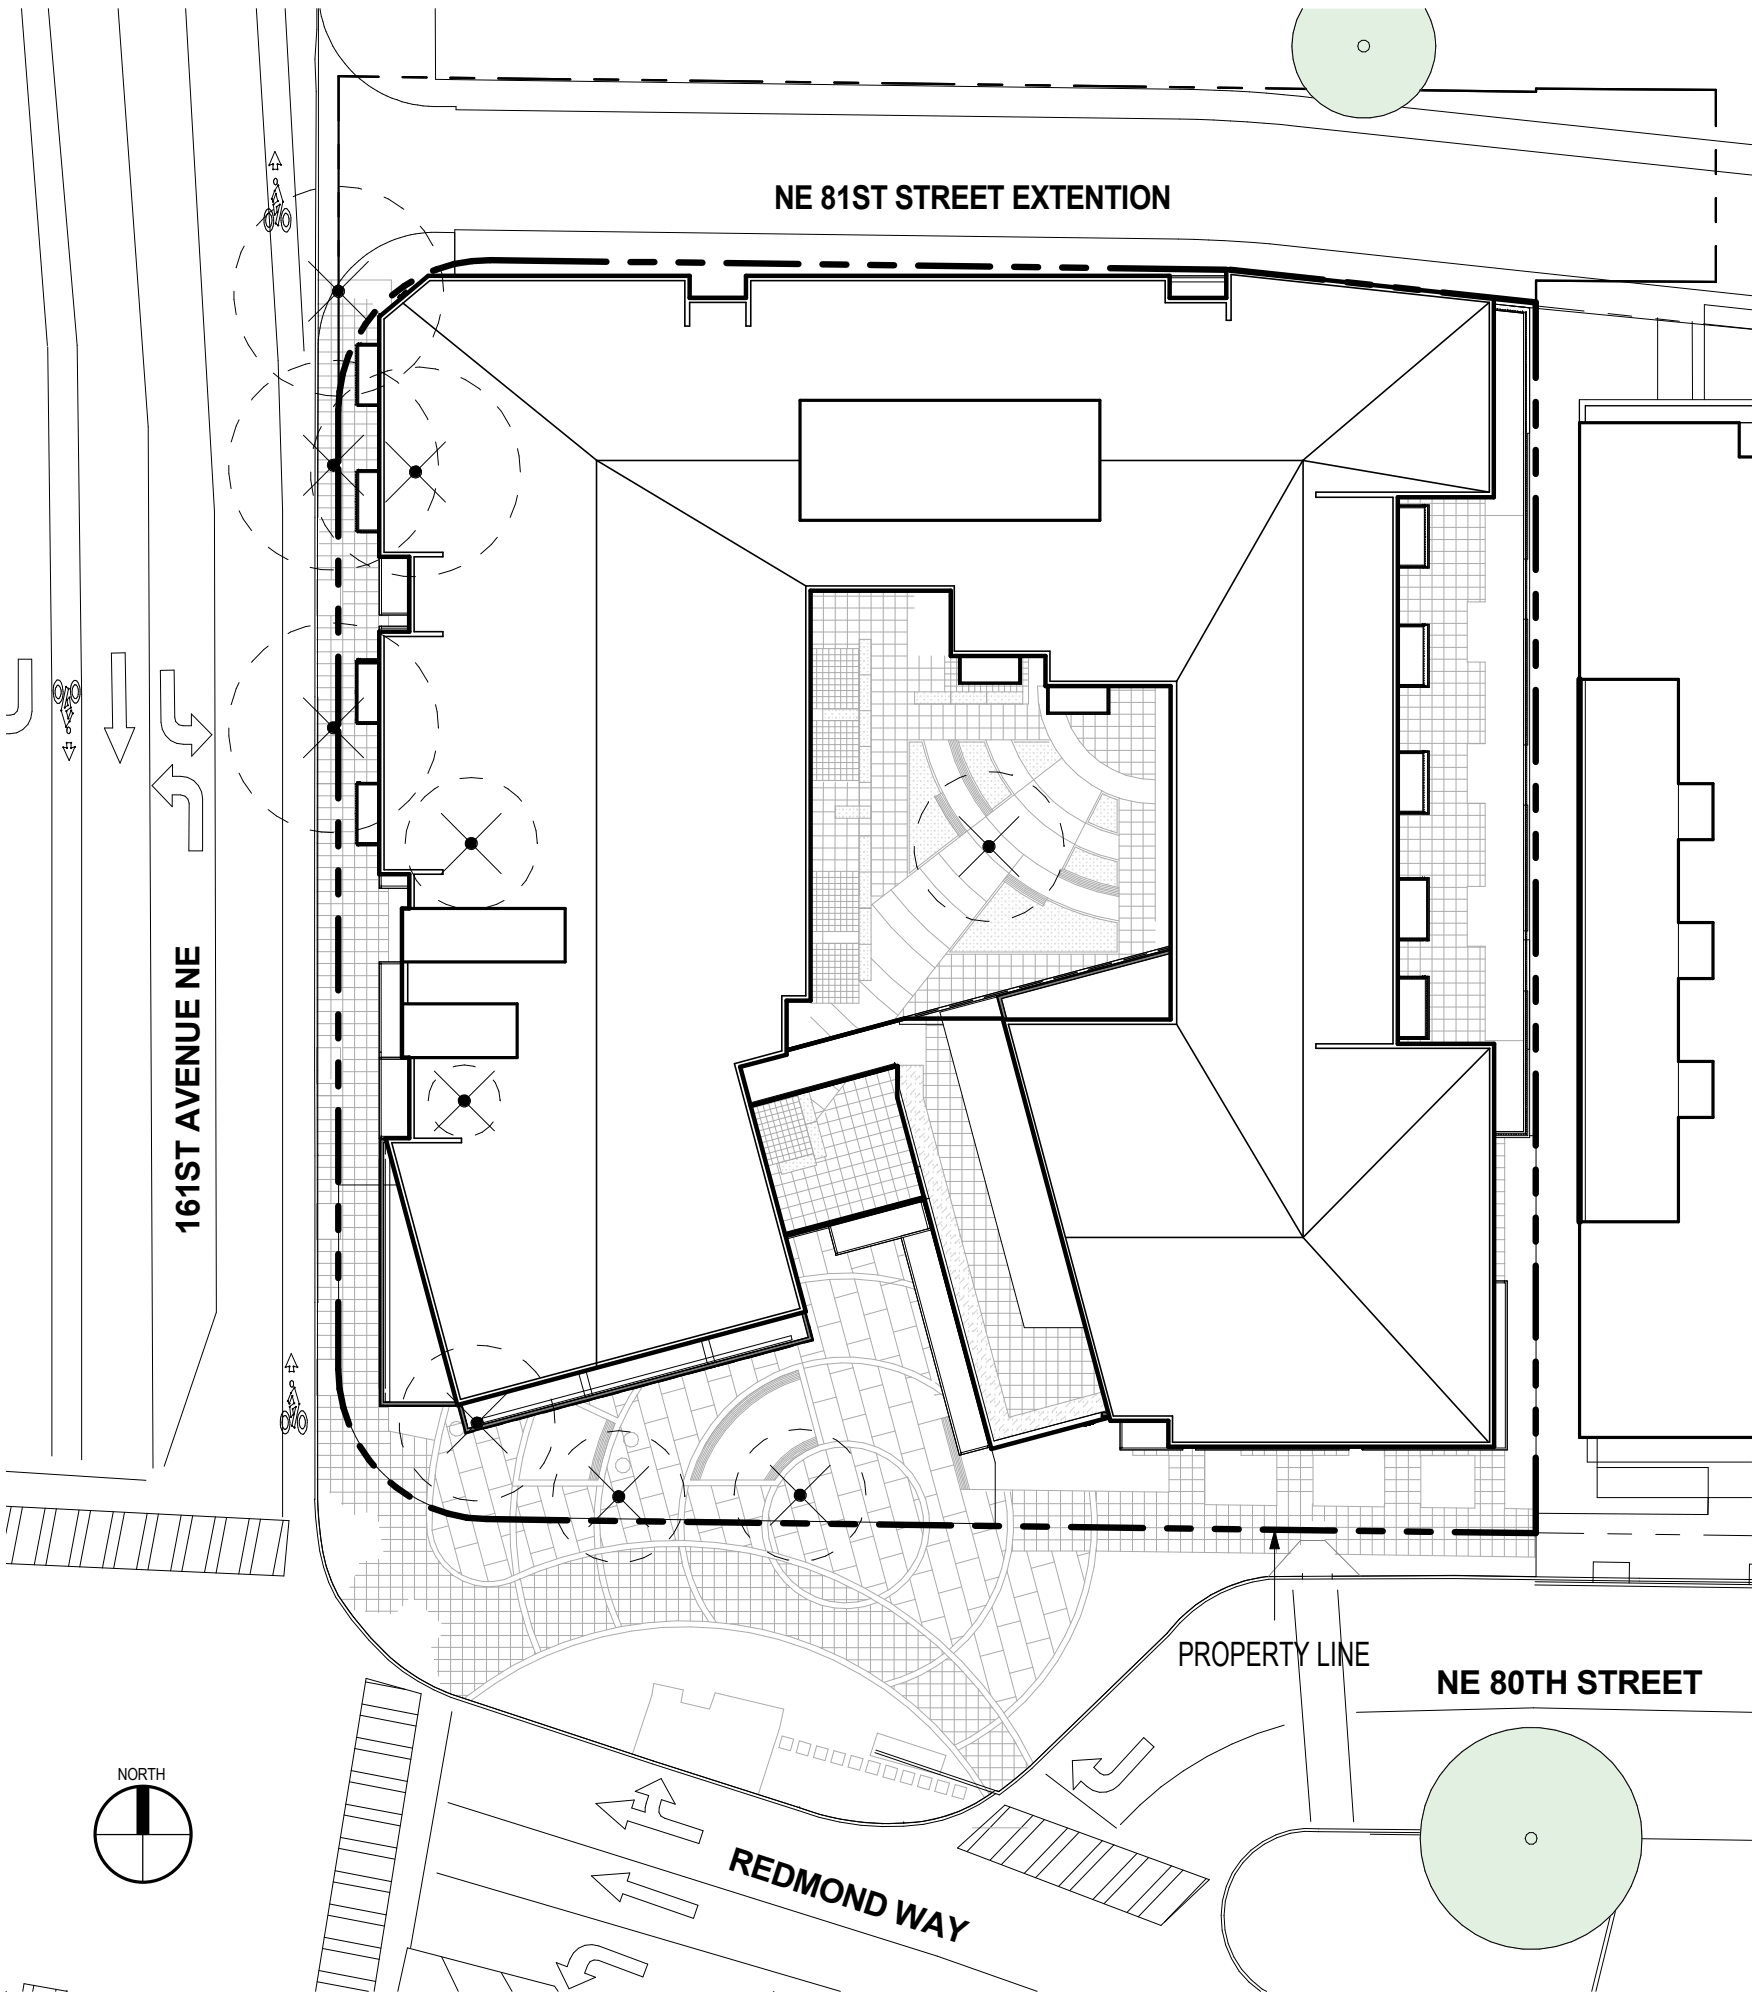

LEGEND

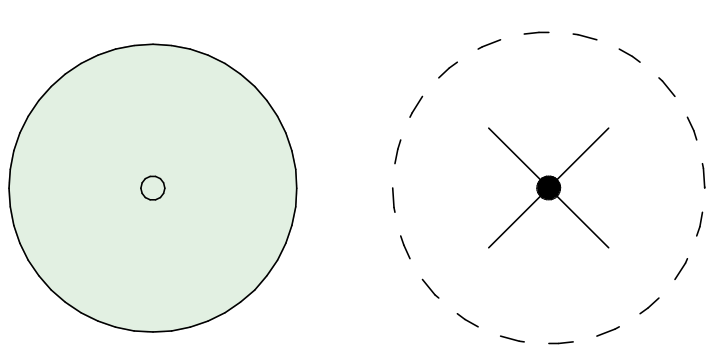

1 PUBLIC NOTICE TREE PRESERVATION PLAN

1/32" = 1'-0"

JACKSON | MAIN
ARCHITECTURE
311 FIRST AVENUE SOUTH
SEATTLE, WA 98104
t 206.324.4800
WWW.JACKSONMAIN.COM

ALEXAN CENTRAL PARK

TRAMMELL CROW
RESIDENTIAL

PROJECT NO.:	15131	UNIT AREA:		DRAWN BY:	Author
PROJECT MGR.:	Designer	UNIT MIX COUNT:		DWG DATE:	04/12/16

PUBLIC NOTICE TREE PRESERVATION PLAN

0.02