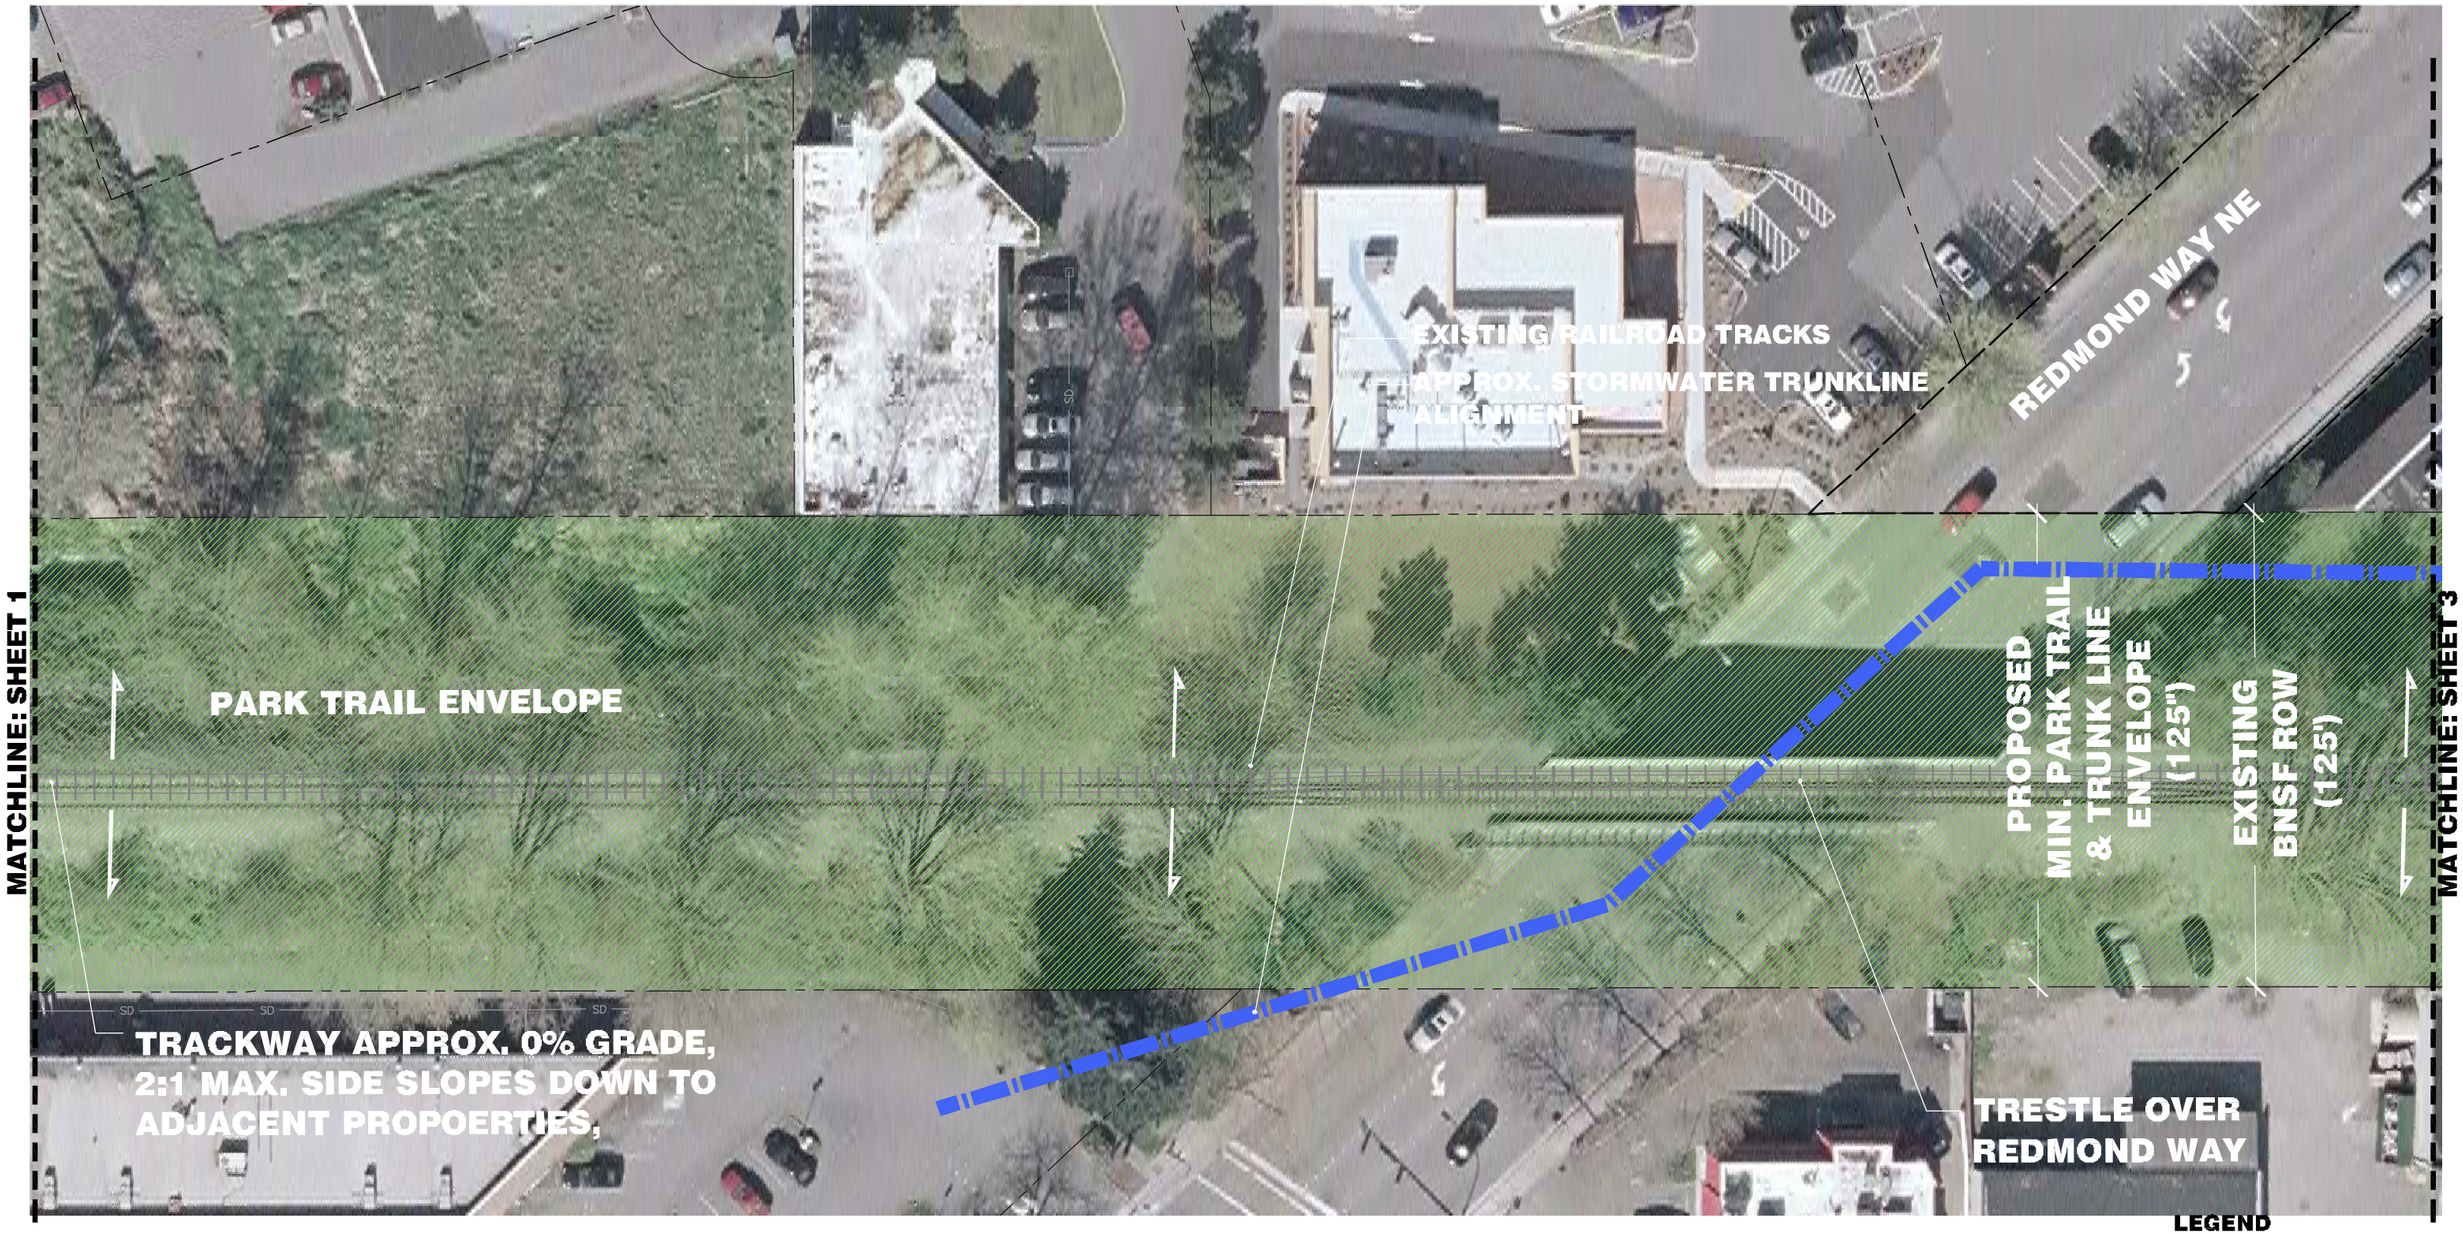

2 DOWNTOWN STUDY AREA INFRASTRUCTURE ALIGNMENT PLAN

SCALE: 1"=20'-0"

Redmond Central Connector Master Plan

3 DOWNTOWN STUDY AREA INFRASTRUCTURE ALIGNMENT PLAN

SCALE: 1"=20'-0"

9/10/2010

Redmond Central Connector Master Plan

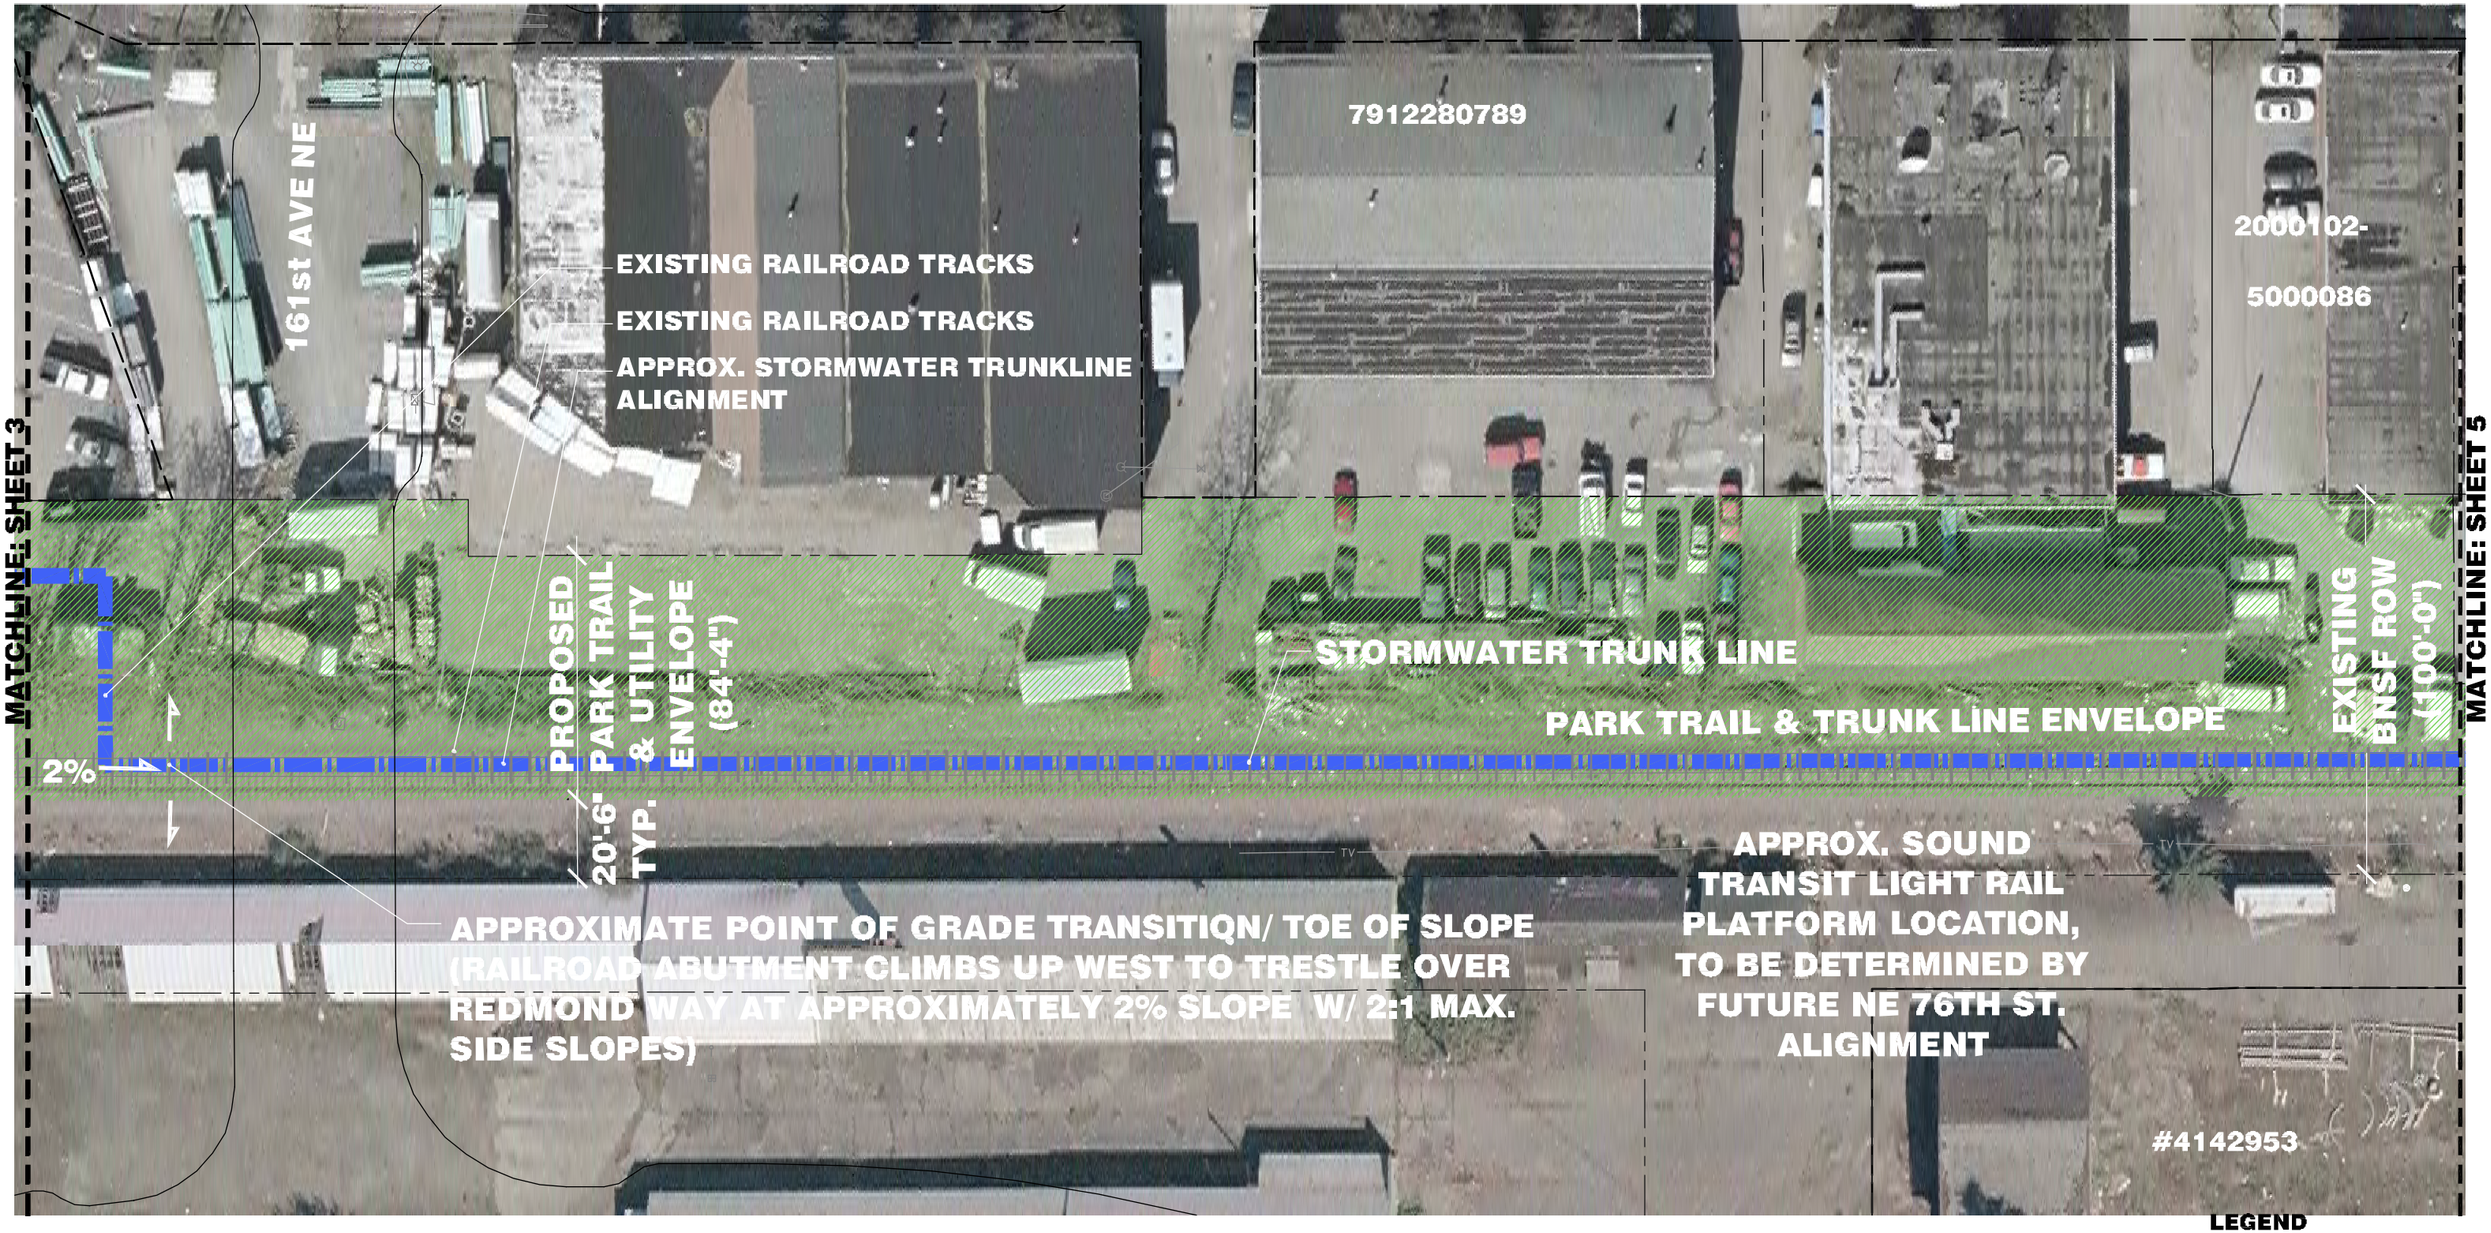

4 DOWNTOWN STUDY AREA INFRASTRUCTURE ALIGNMENT PLAN

SCALE: 1"=20'-0"

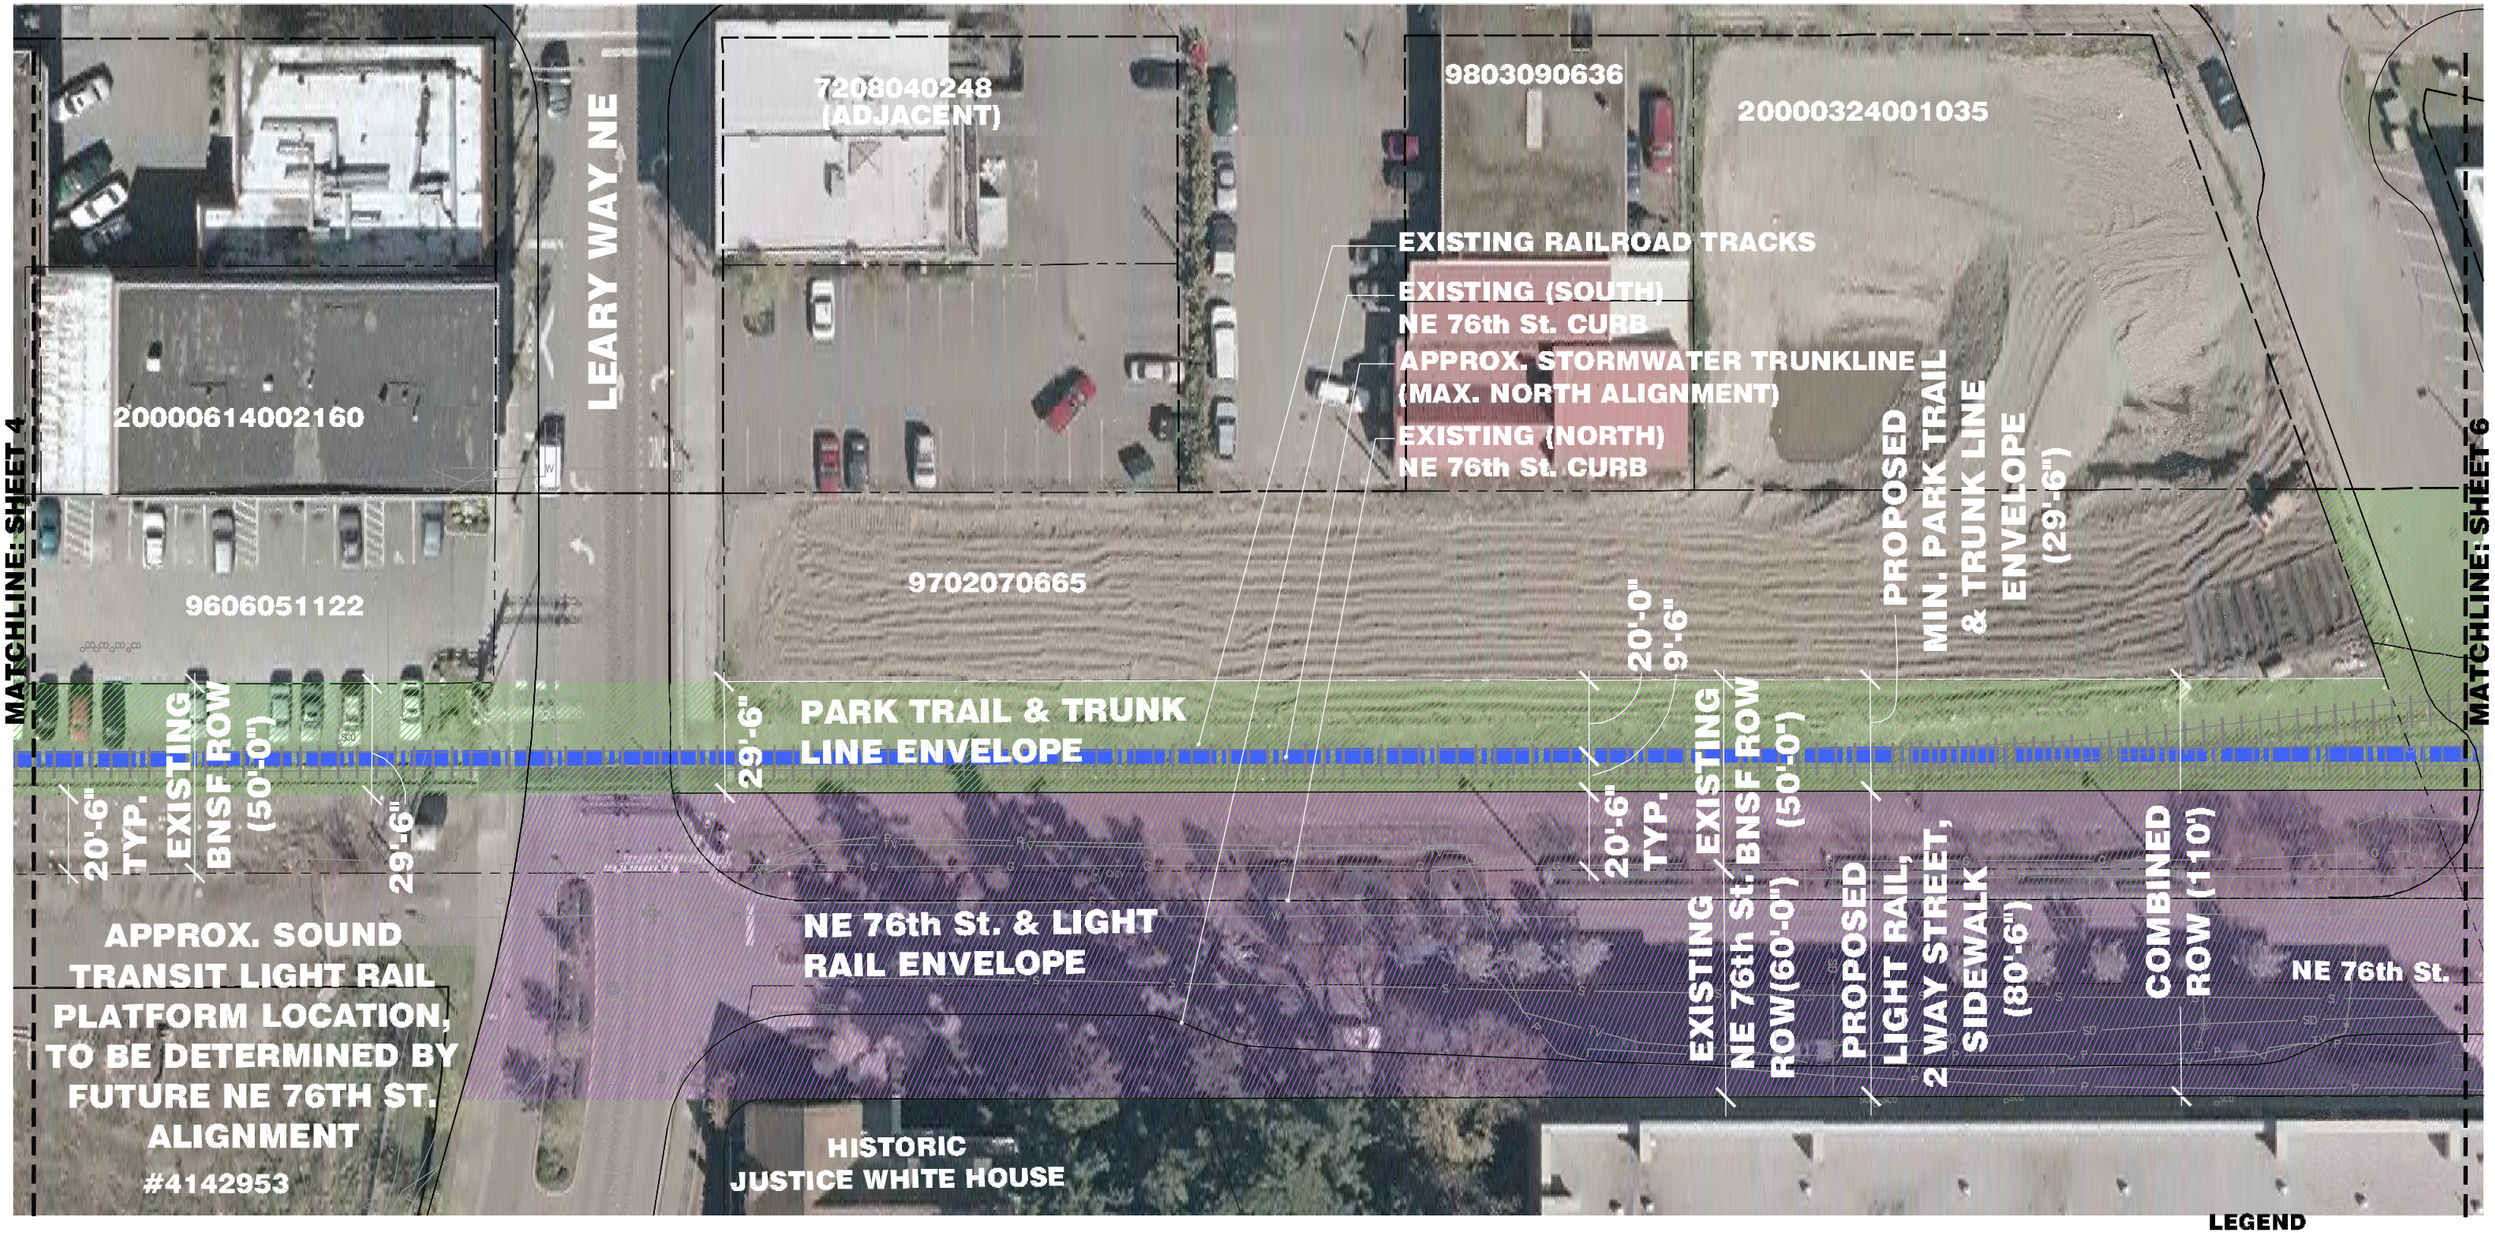

5 DOWNTOWN STUDY AREA INFRASTRUCTURE ALIGNMENT PLAN

SCALE: 1"=20'-0"