TREE LEGEND

TREE REMAINING

TREE TO BE REMOVED

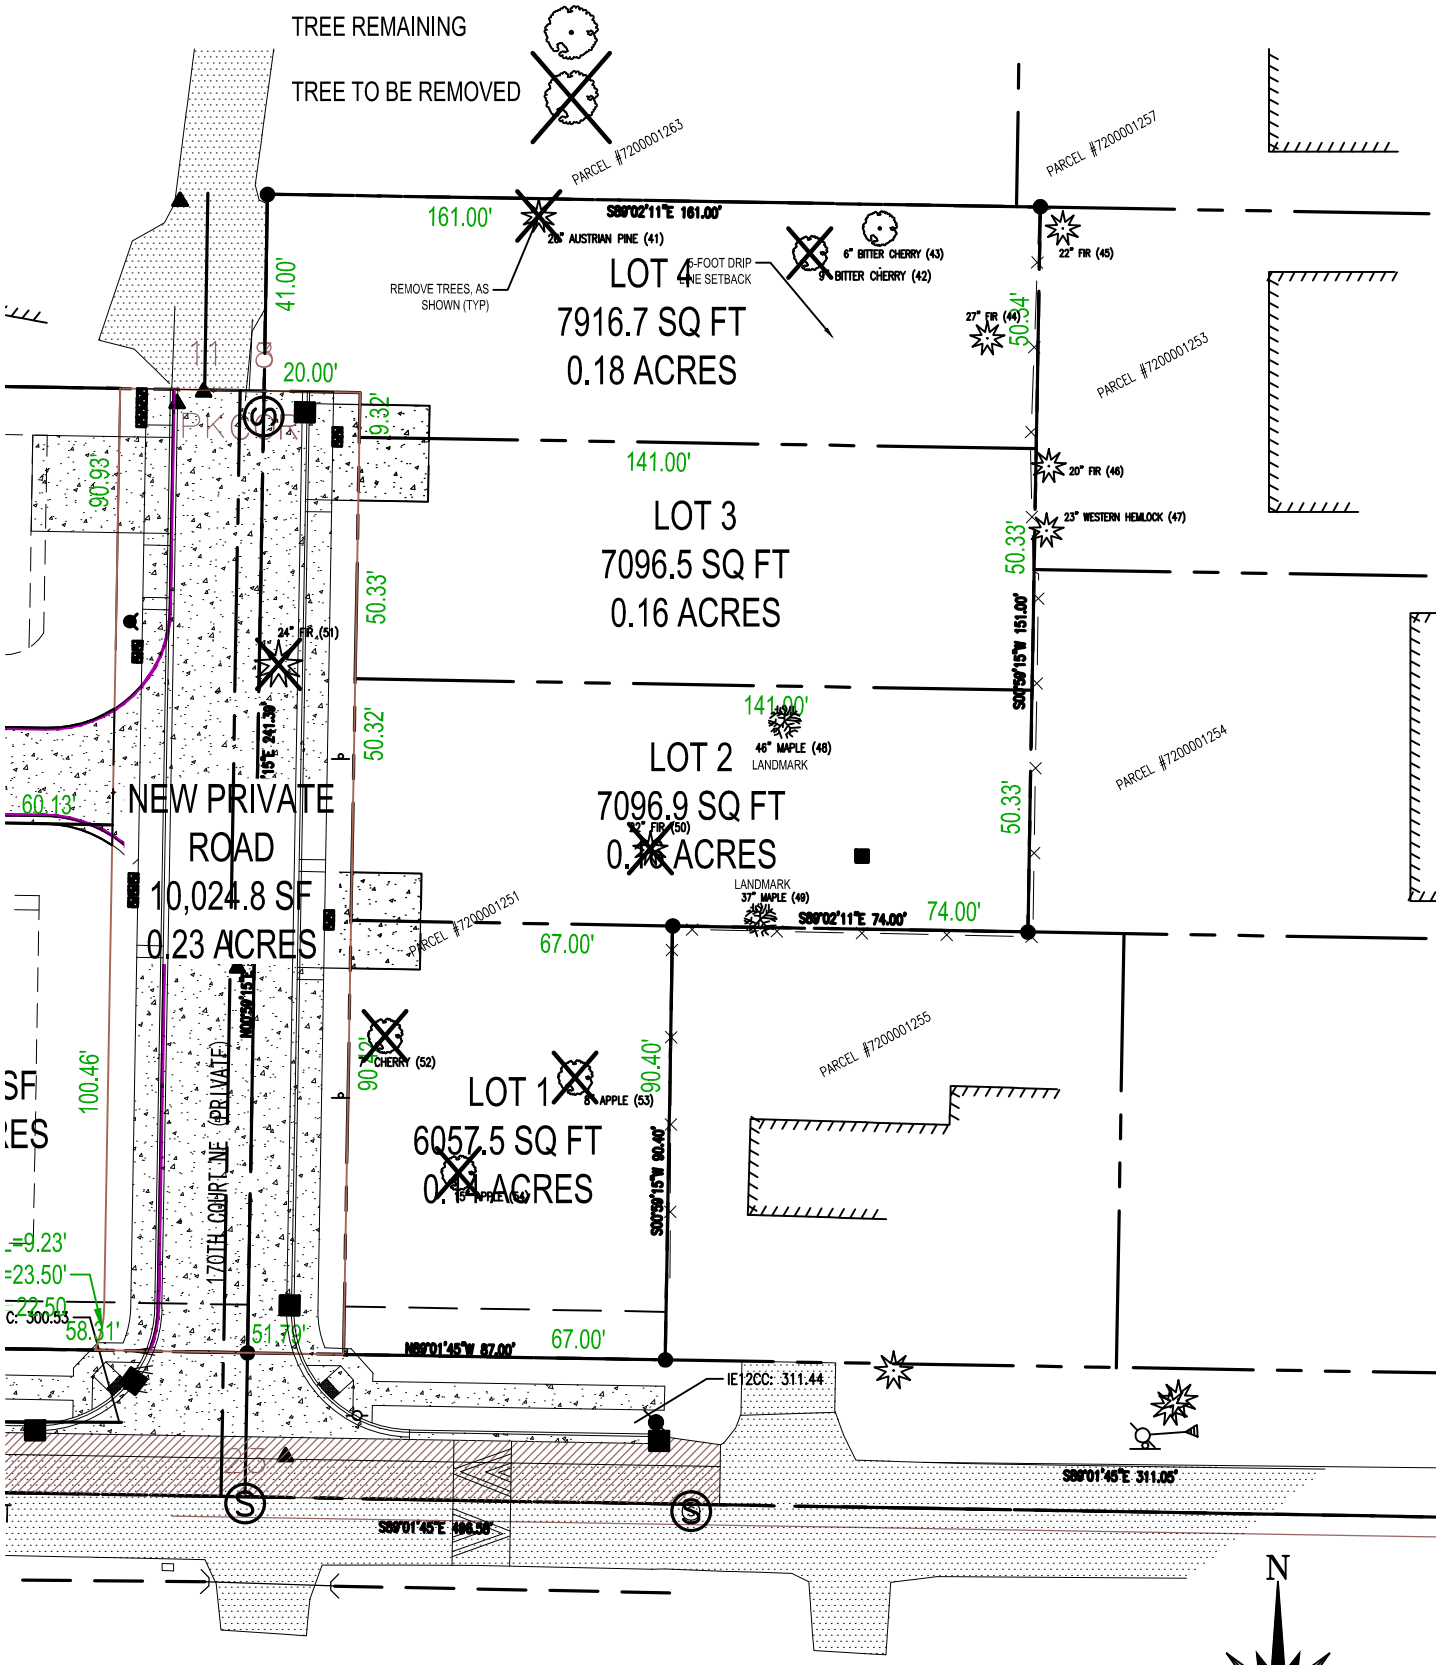

TREE PRESERVATION PLAN

BASRA SHORT PLAT 720000 1251
170XX NE 88TH STREET
FILE #LAND-2013-01572
PARCEL #720000 1251

N
W E
S