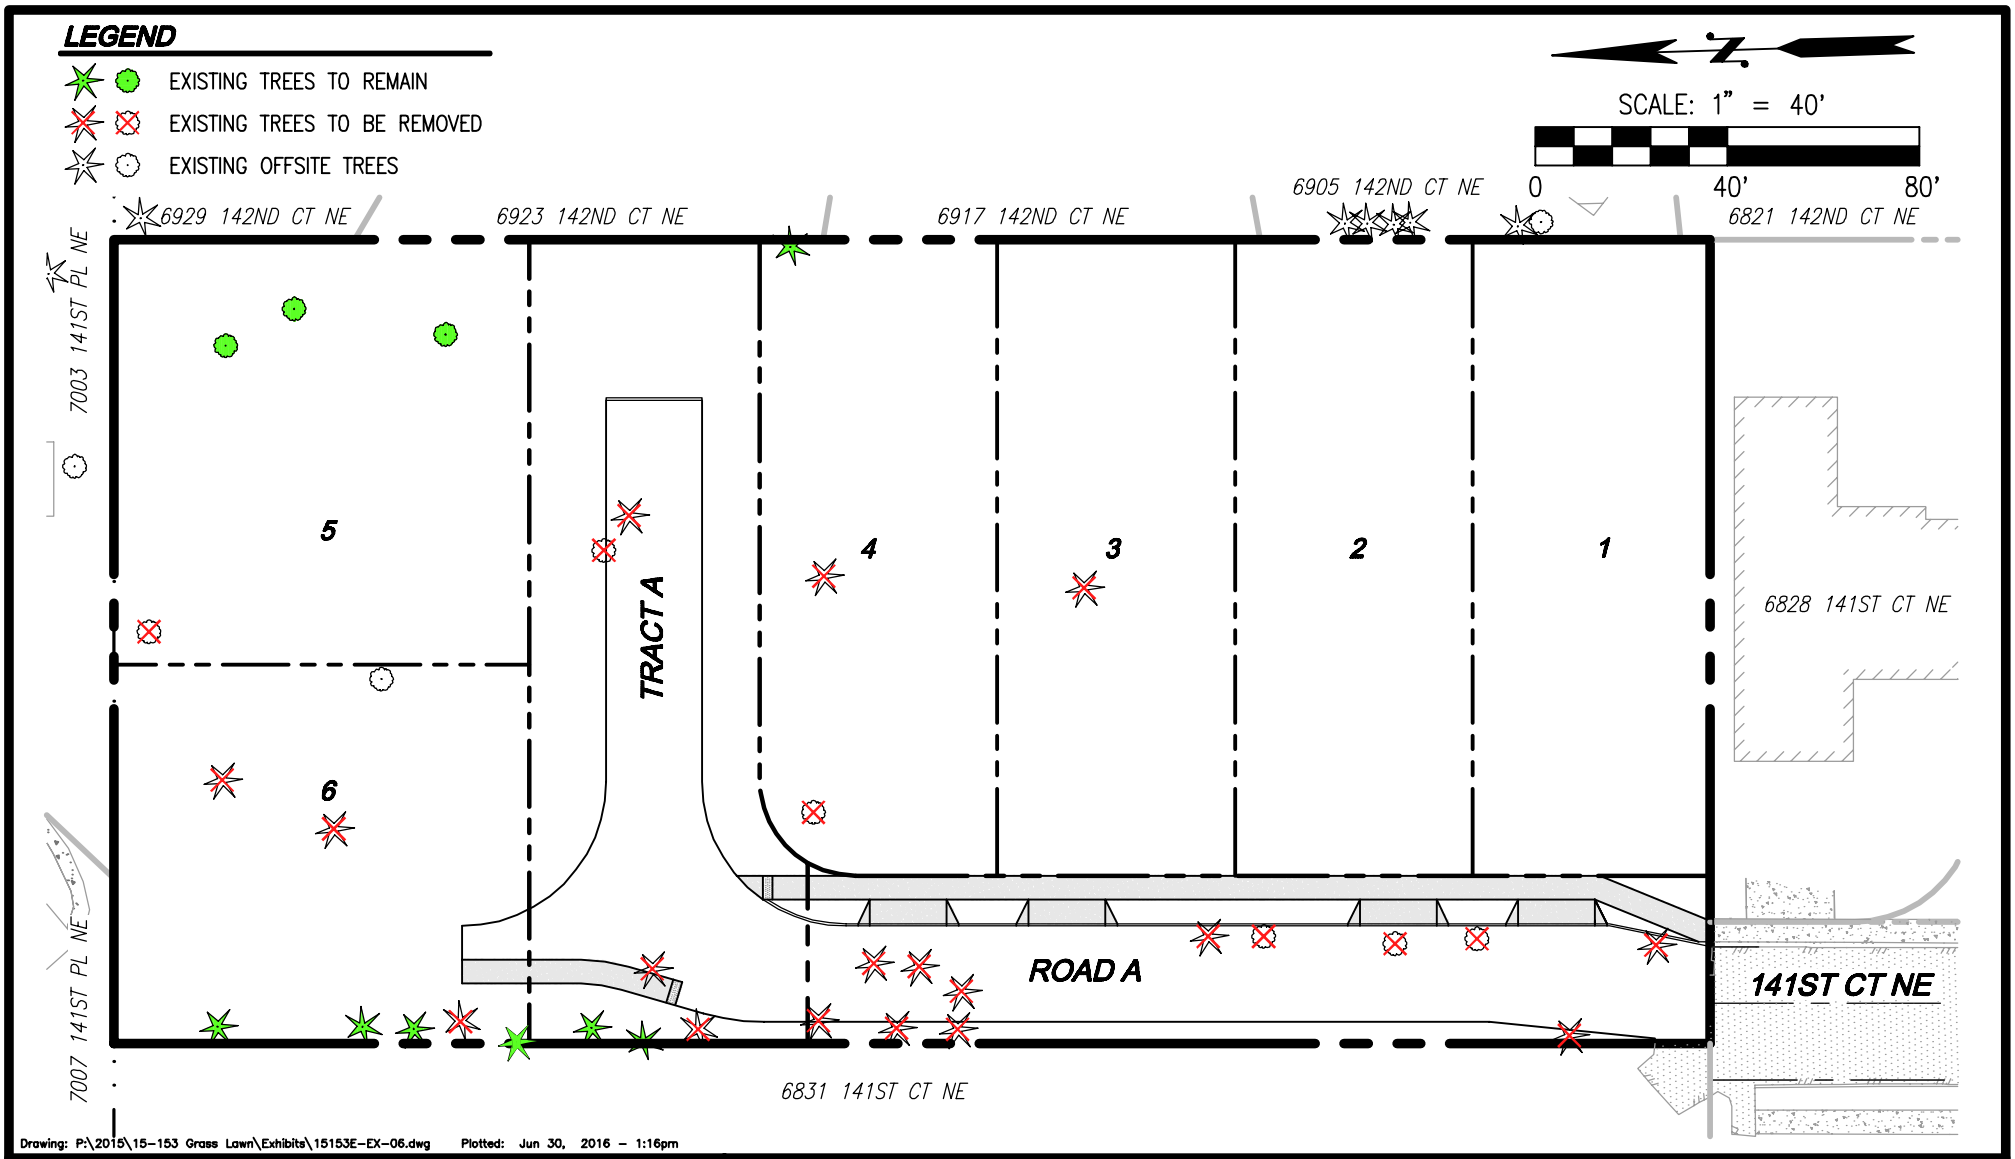

LDC
THE CIVIL ENGINEERING GROUP

Engineering
Structural
Planning
Survey

14201 NE 200th St., #100
Woodinville, WA 98072

Ph. 425.806.1869
Fx. 425.482.2893

www.LDCcorp.com

MILESTONE NW LLC

GRASS LAWN

TREE PRESERVATION PLAN