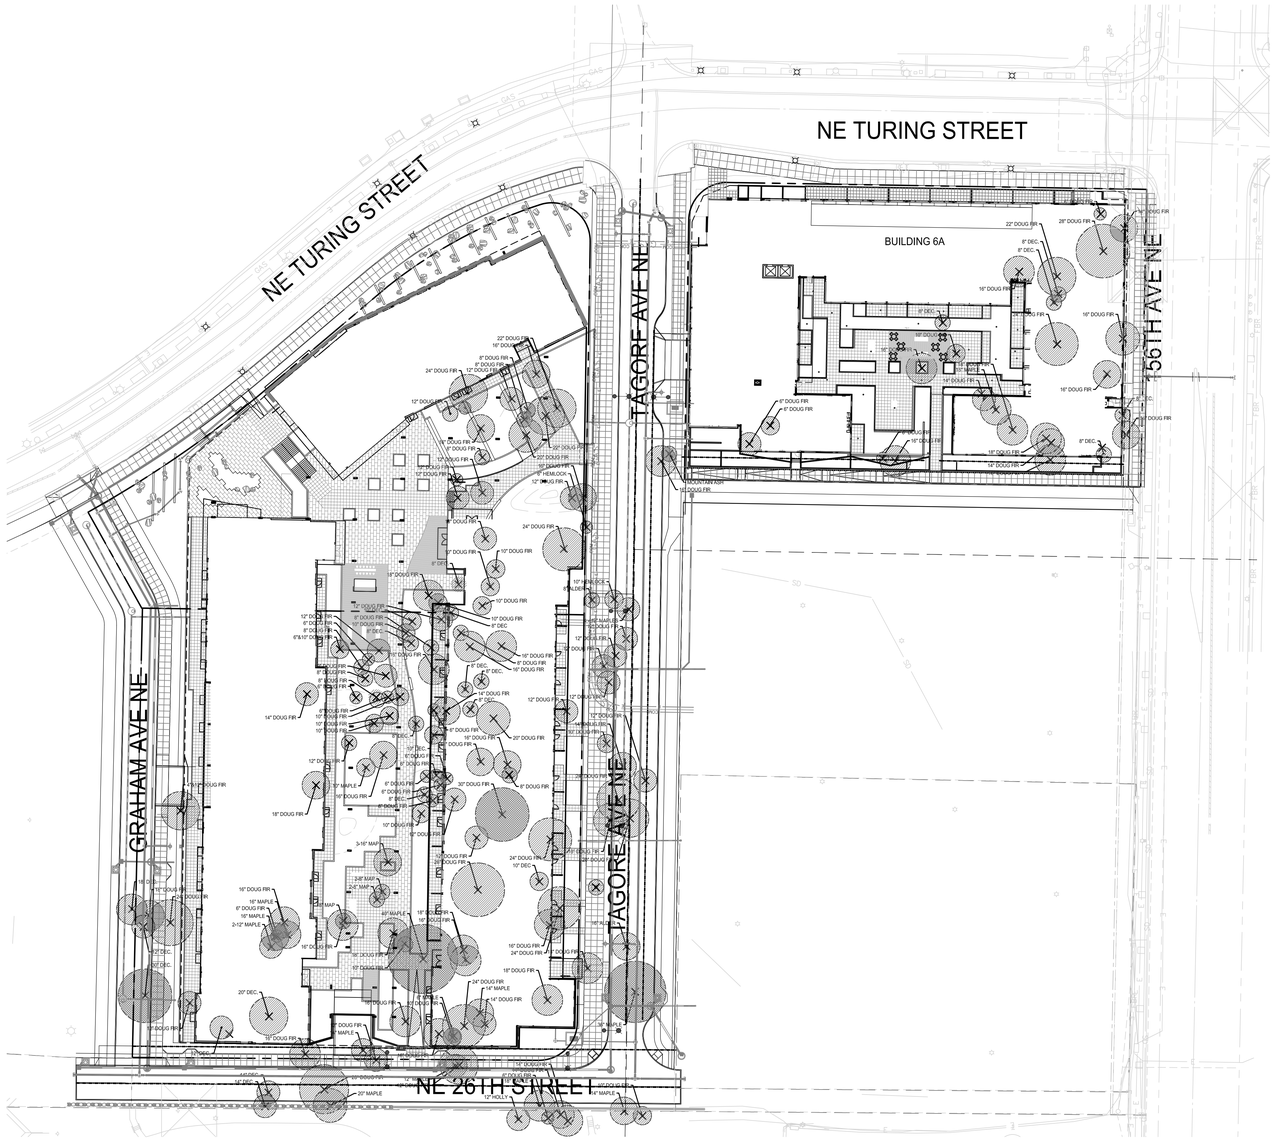

1 OVERALL TREE PRESERVATION PLAN
1" = 40'-0"

0 20' 40' 80' 160'
SCALE: 1" = 40' - 0"

SHEET INDEX

L1.00 OVERALL TREE PRESERVATION PLAN
L1.01 TREE PRESERVATION PLAN
L1.02 TREE PRESERVATION PLAN
L1.03 TREE PRESERVATION PLAN
L5.00 LANDSCAPE PLAN
L5.01 LANDSCAPE PLAN
L5.02 LANDSCAPE PLAN
L5.03 LANDSCAPE PLAN
L5.10 LANDSCAPE SCHEDULE
L5.30 LANDSCAPE CALCS
L6.00 IRRIGATION PLAN
L6.01 IRRIGATION PLAN
L6.02 IRRIGATION PLAN
L6.03 IRRIGATION PLAN
L6.10 IRRIGATION SCHEDULE

TREE PRESERVATION LEGEND

LANDMARK TREE TO REMAIN
TREE DRIPLINE
5' OFFSET FROM DRIPLINE
EVERGREEN DECIDUOUS

SIGNIFICANT TREE TO REMAIN
EVERGREEN DECIDUOUS

SIGNIFICANT TREE TO BE REMOVED
EVERGREEN DECIDUOUS

LANDMARK TREE TO BE REMOVED
EVERGREEN DECIDUOUS

TREE PRESERVATION NOTES

1. TREE MITIGATION UNDER SEPARATE PERMIT.

LEGEND

TREE TYPE	REMOVAL	IMPACTED	RETAINED	TOTAL
Landmark (>30" dbh)	Number of Removed Landmark: 2%	Number of Impacted Landmark: 0	Number of Retained Landmark: 0	Total Landmark Trees: 4
	% of Removed Landmark Trees of all Trees: 0%	% of Impacted Landmark Trees of all Trees: 0%	% of Retained Landmark Trees of all Trees: 0%	% Landmark Trees of all Trees: 0%
Significant (>6" dbh)	Number of Removed significant: 171	Number of impacted significant: 0	Number of Retained significant: 0	Total Significant Trees: 171
	% significant removed of all siginificant trees: 98%	% Impacted of all significant: 0%	% Retained of all significant: 0%	% Significant Trees of all Trees: 98%
Totals	Number of Landmark + Significant Removed: 175	Number of Landmark + Significant Impacted: 0	Number of Landmark + Significant Retained: 0	Total Number of all Trees: 175
	% of removed of all Trees: 100%	% of Impacted of all Trees: 0%	% Retained of all trees: 0%	
Replacement Trees	Number of Replacement Trees: 0	Number of Replacement Trees: 0	N/A	Number of Replacement Trees: 0

CLARK Design Group PLLC
1401 West Garfield St
Seattle, Washington 98119
T: 206.782.8208 F: 206.782.7818

Brumbaugh & Associates
Landscape Architecture
600 North 85th Street , Suite 102
Seattle, WA 98103-3825
Phone: 206 783 3575
Facsimile: 206 783 3577
Web: www.brumbaugh-assoc.com
Email: @brumbaugh-assoc.com

ESTERRA PARK
RESIDENTIAL BLOCKS A, B, & C
REDMOND, WA

©CDG

STATE OF WASHINGTON REGISTERED LANDSCAPE ARCHITECT MARK H. BRUMBAUGH CERTIFICATE NO. 458

DATE: 09/09/2016
DWN BY:
CHKD BY:
JOB NO.:

REVISIONS:

ISSUE:
09/09/16-90% DD
09/16/16-SPE SUBMITTAL

OVERALL TREE PRESERVATION PLAN

SHEET NO:

L1.00