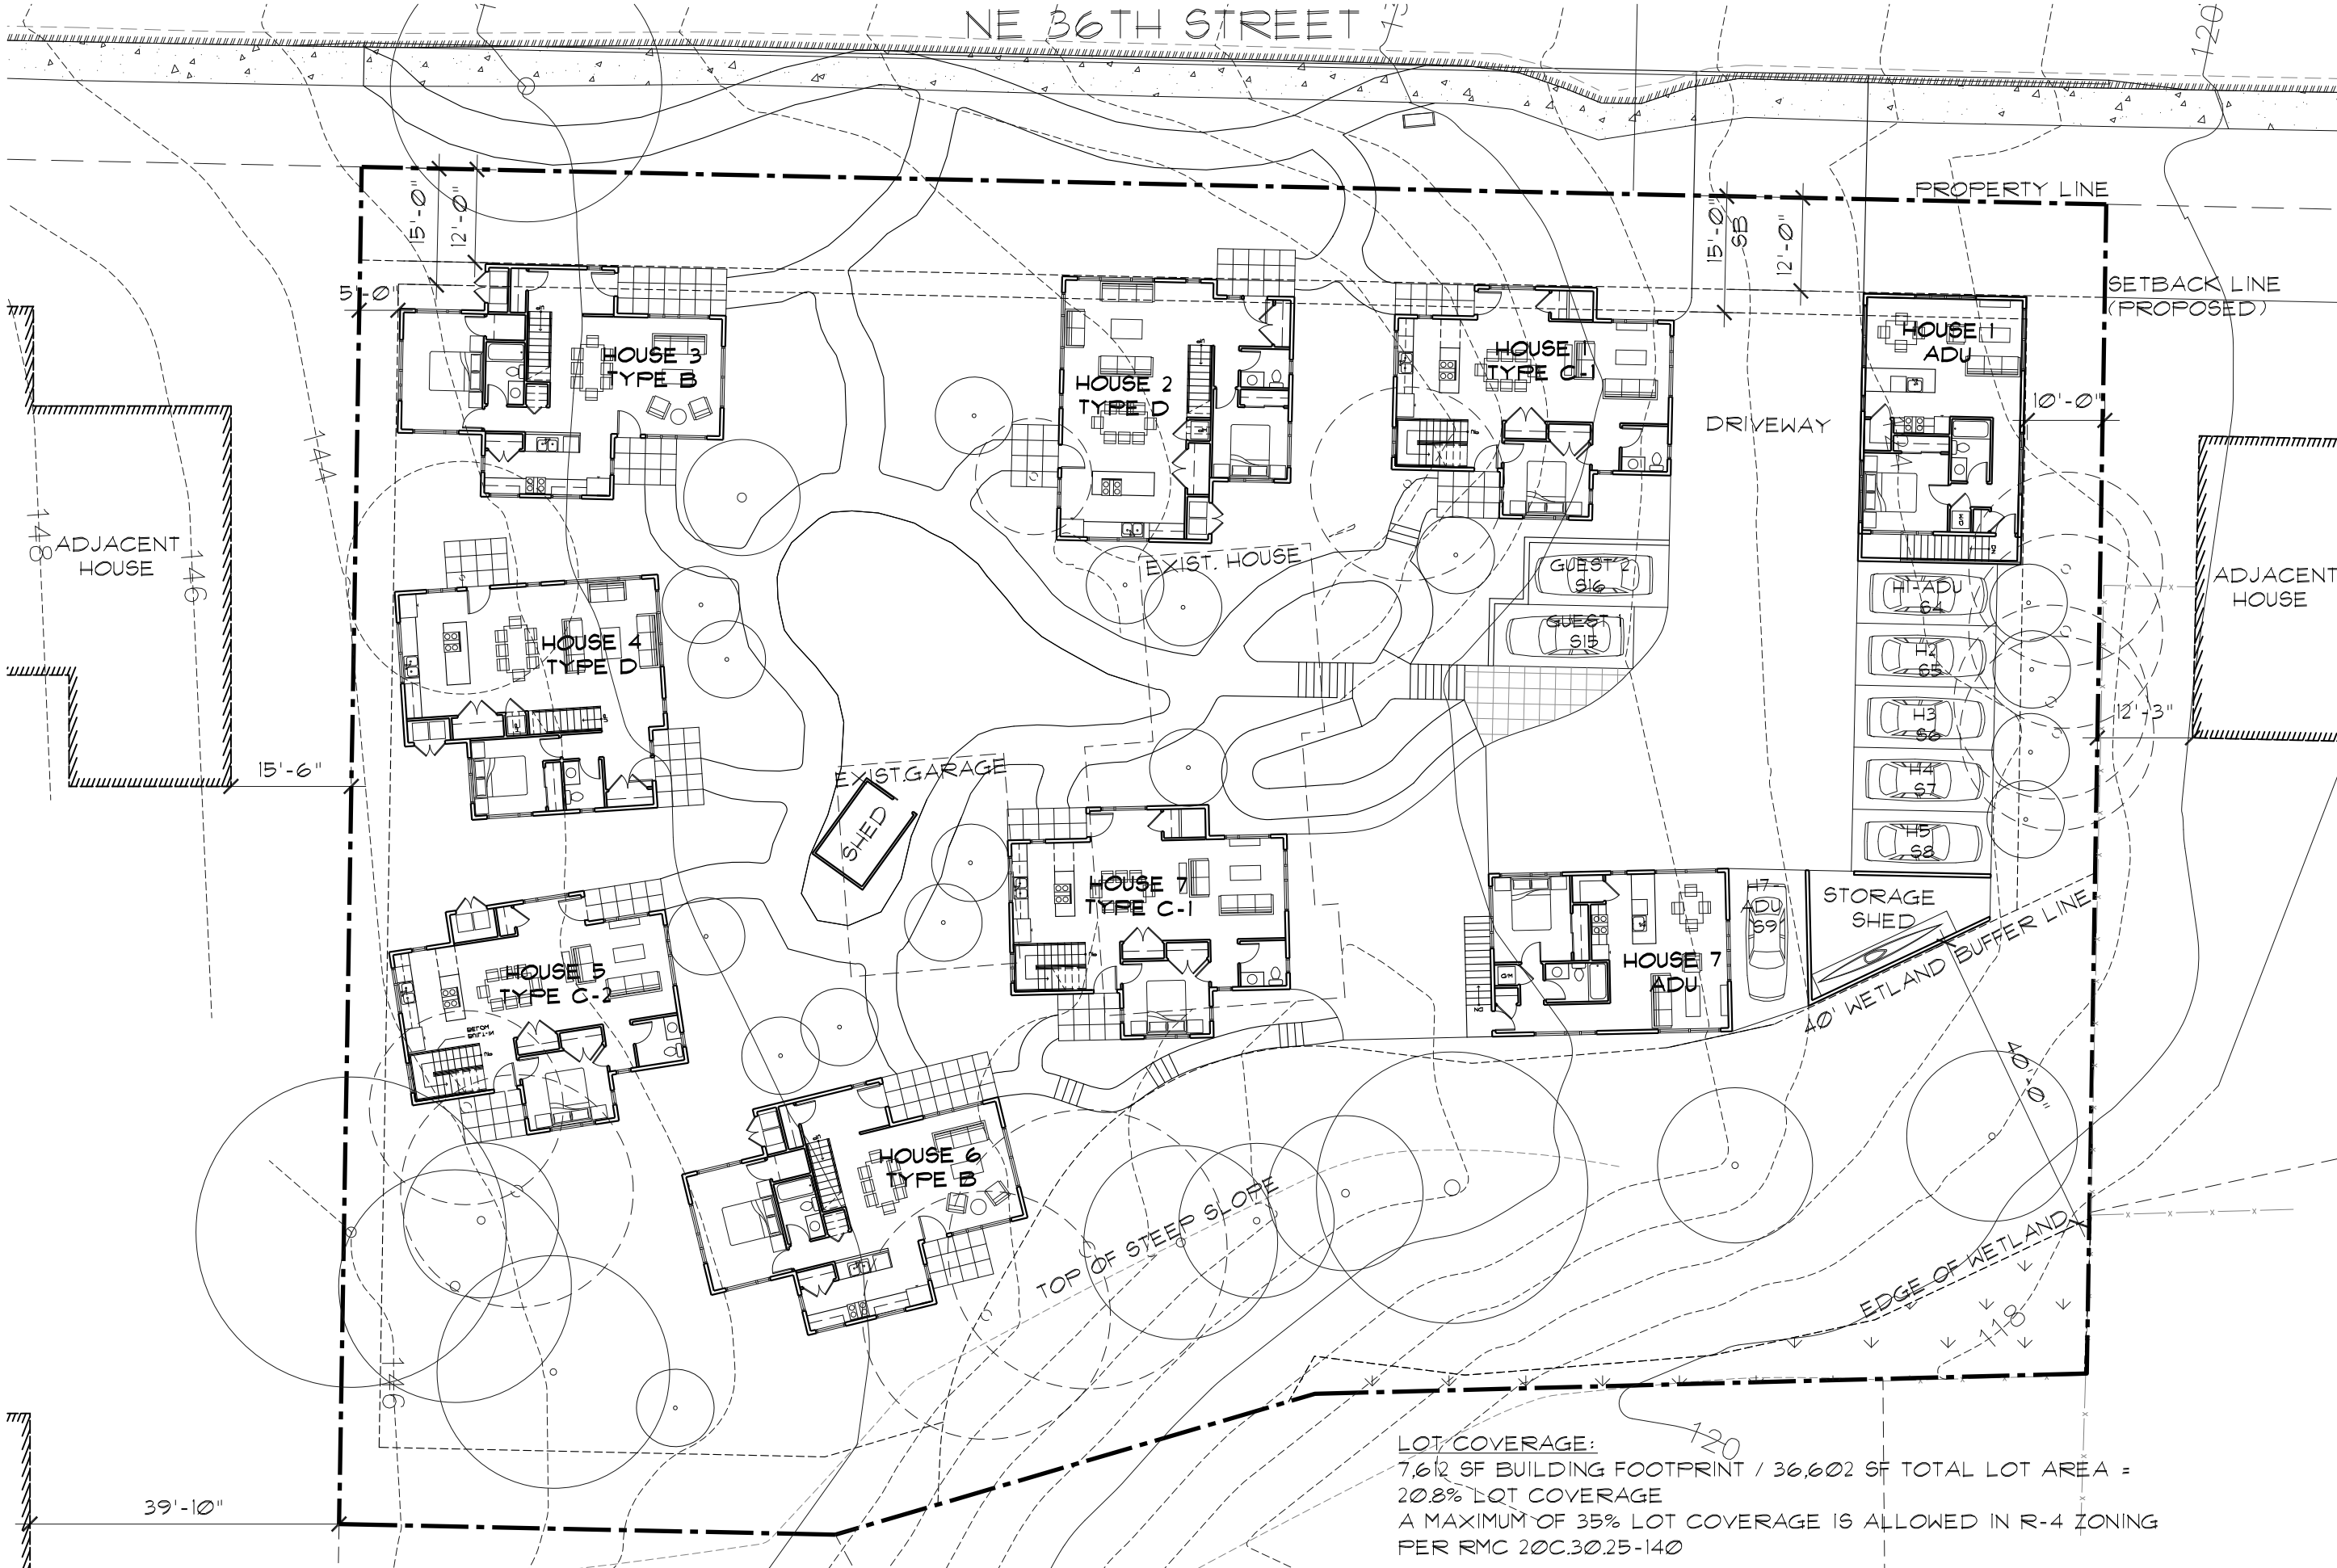

LOT COVERAGE:
7,612 SF BUILDING FOOTPRINT / 36,602 SF TOTAL LOT AREA = 20.8% LOT COVERAGE
A MAXIMUM OF 35% LOT COVERAGE IS ALLOWED IN R-4 ZONING PER RMC 20C.30.25-140

PROPOSED SITE PLAN - MAIN LEVEL

0 10 20

IDYLWOOD
ROB GUNTHER, OWNER
17259 NE 36TH ST
REDMOND, WA 98052

DRAWING ISSUE:
INNOVATIVE HOUSING SUBMITTAL 06.15.2009
IH REVIEW PANEL MTG SUB #1 10.09.2009

SITE PLAN
PROPOSED DEVELOPMENT
MAIN LEVEL

B

DRAWN BY: MS REVIEWED BY: SR

JOHNSTON ARCHITECTS PLLC
100 NE Northlake Way, Suite 200 . Seattle, Washington 98105 www.johnstonarchitects.com ph 206.523.6150 fax 206.523.9382