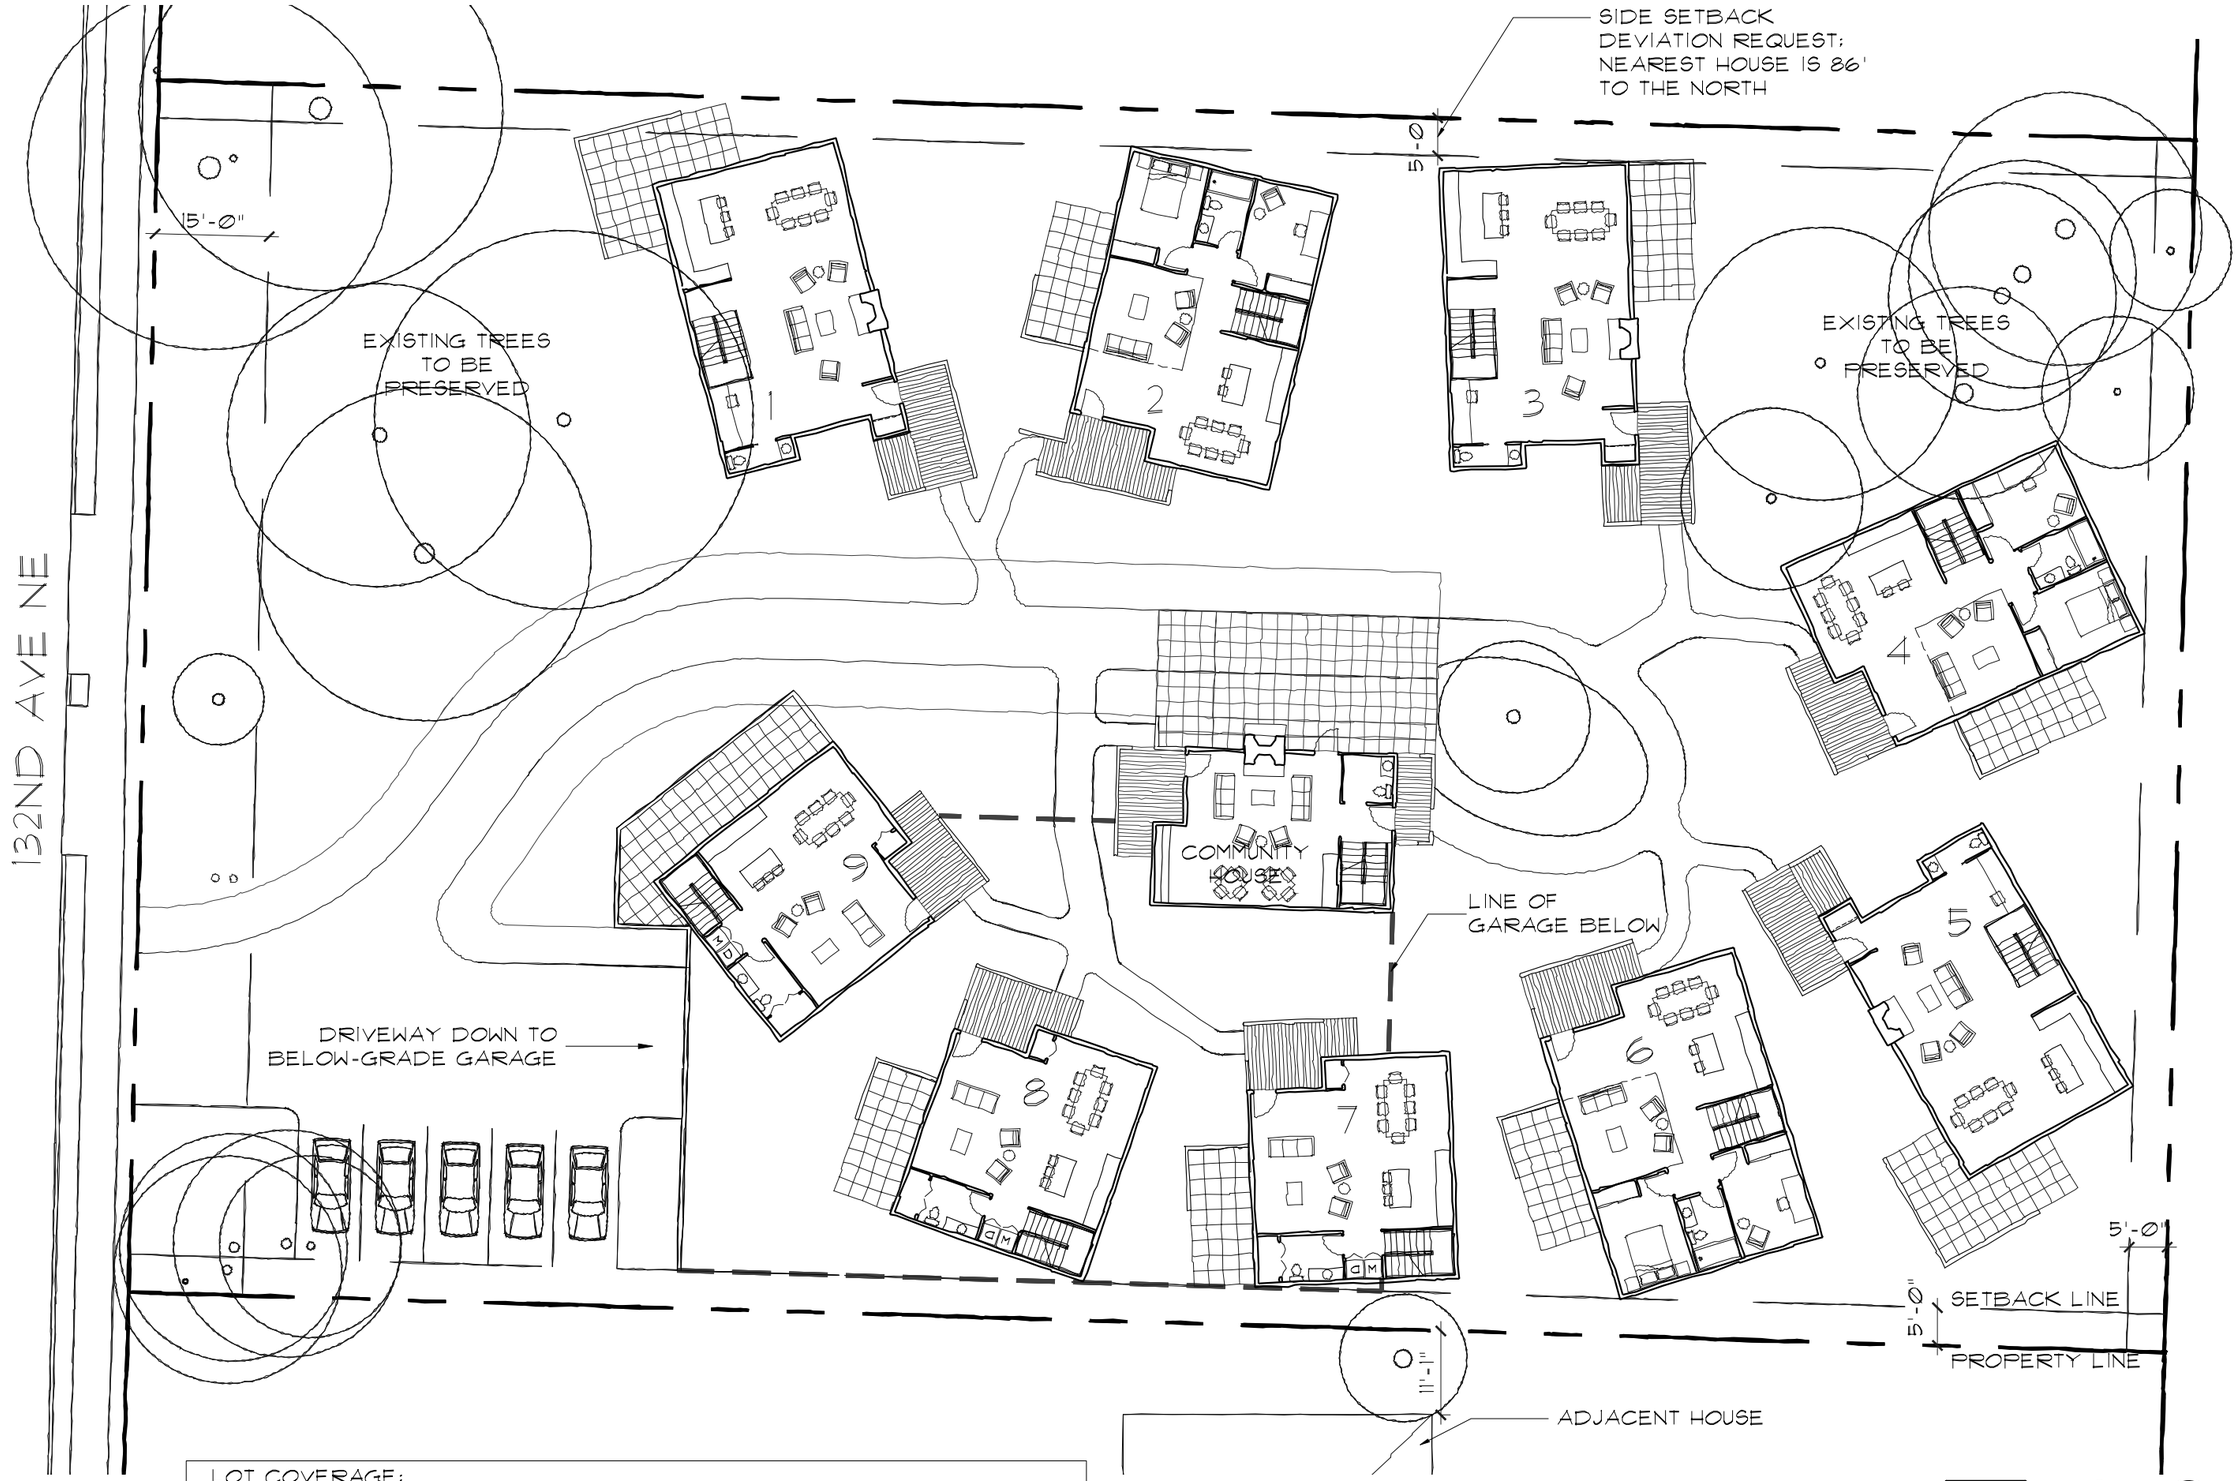

LOT COVERAGE:

9080 SF BUILDING FOOTPRINT / 43,016 SF SITE AREA = 21% COVERAGE
(45% LOT COVERAGE ALLOWED IN R-6 ZONING BY RMC 20C.30.25-140)

SITE PLAN

0 10 20

SEE SHEET H2 FOR INFORMATION ON
ADJACENT AND EXISITING STRUCTURES

1

Rosehill Community Development
7300 & 7306 132nd Ave NE, Redmond, WA

Developer: YS Development, 846 108thAve. SE, Bellevue, WA 98004

DRAWING ISSUE:

SITE PLAN
OF PROPOSED
DEVELOPMENT

B

DRAWN BY: XX REVIEWED BY: XX

JOHNSTON ARCHITECTS PLLC
100 NE Northlake Way, Suite 200 . Seattle, Washington 98105 www.johnstonarchitects.com ph 206.523.6150 fax 206.523.9382