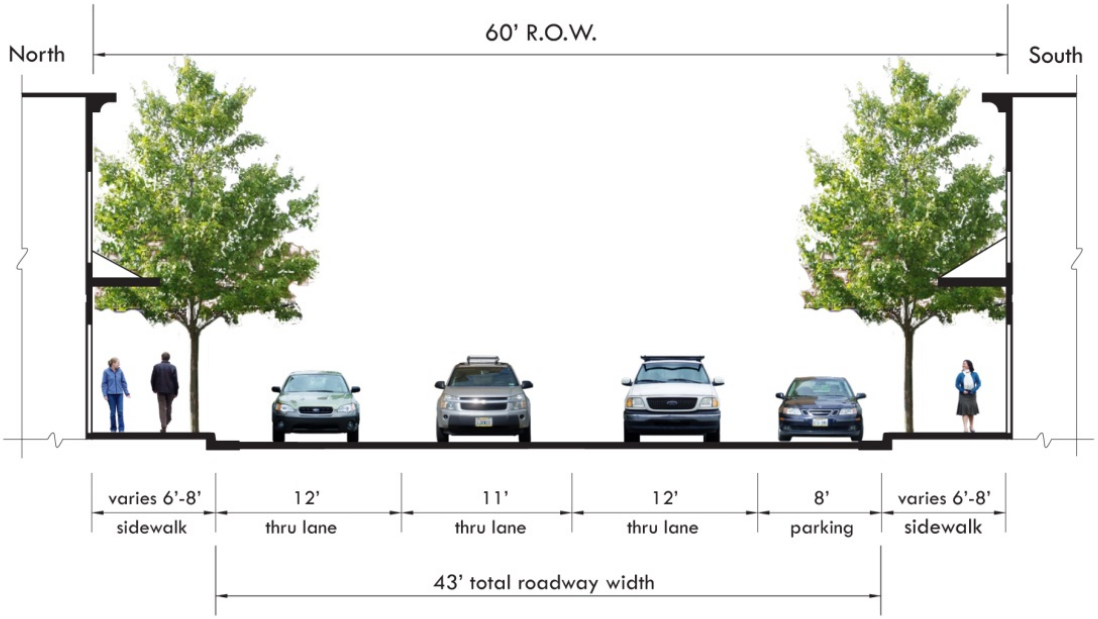

EXISTING REDMOND WAY

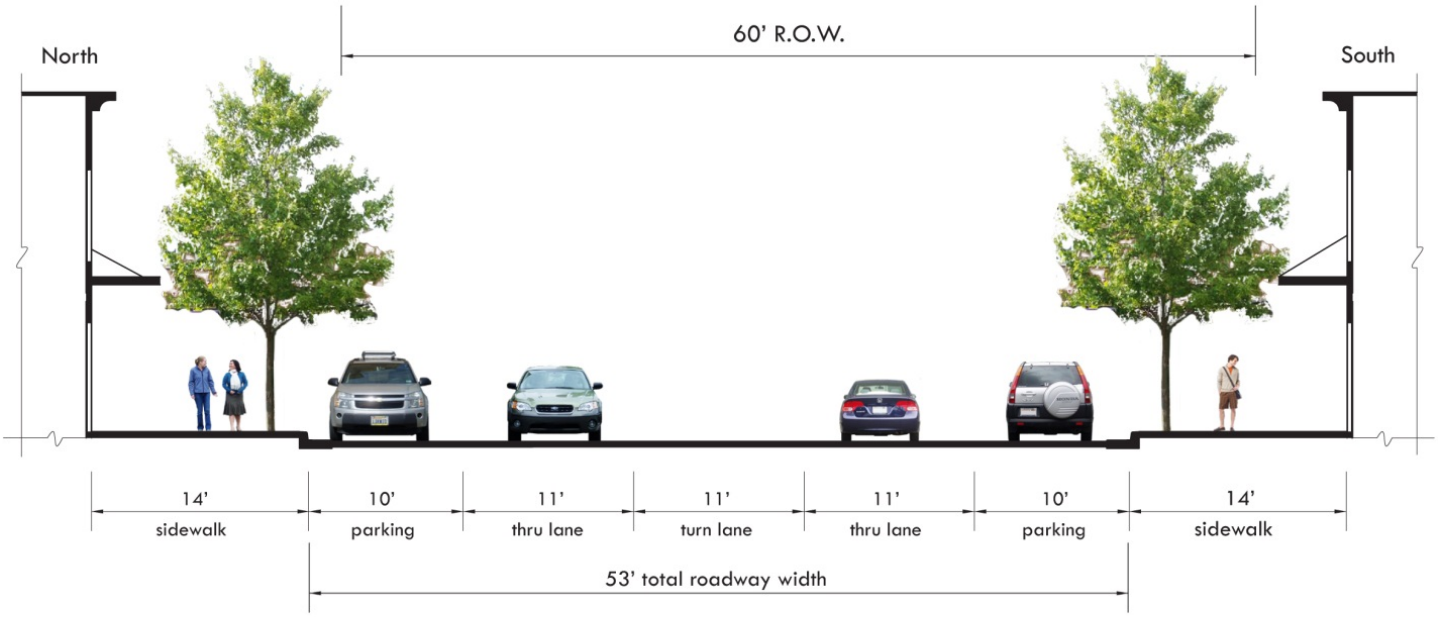

FUTURE REDMOND WAY (2-WAY)