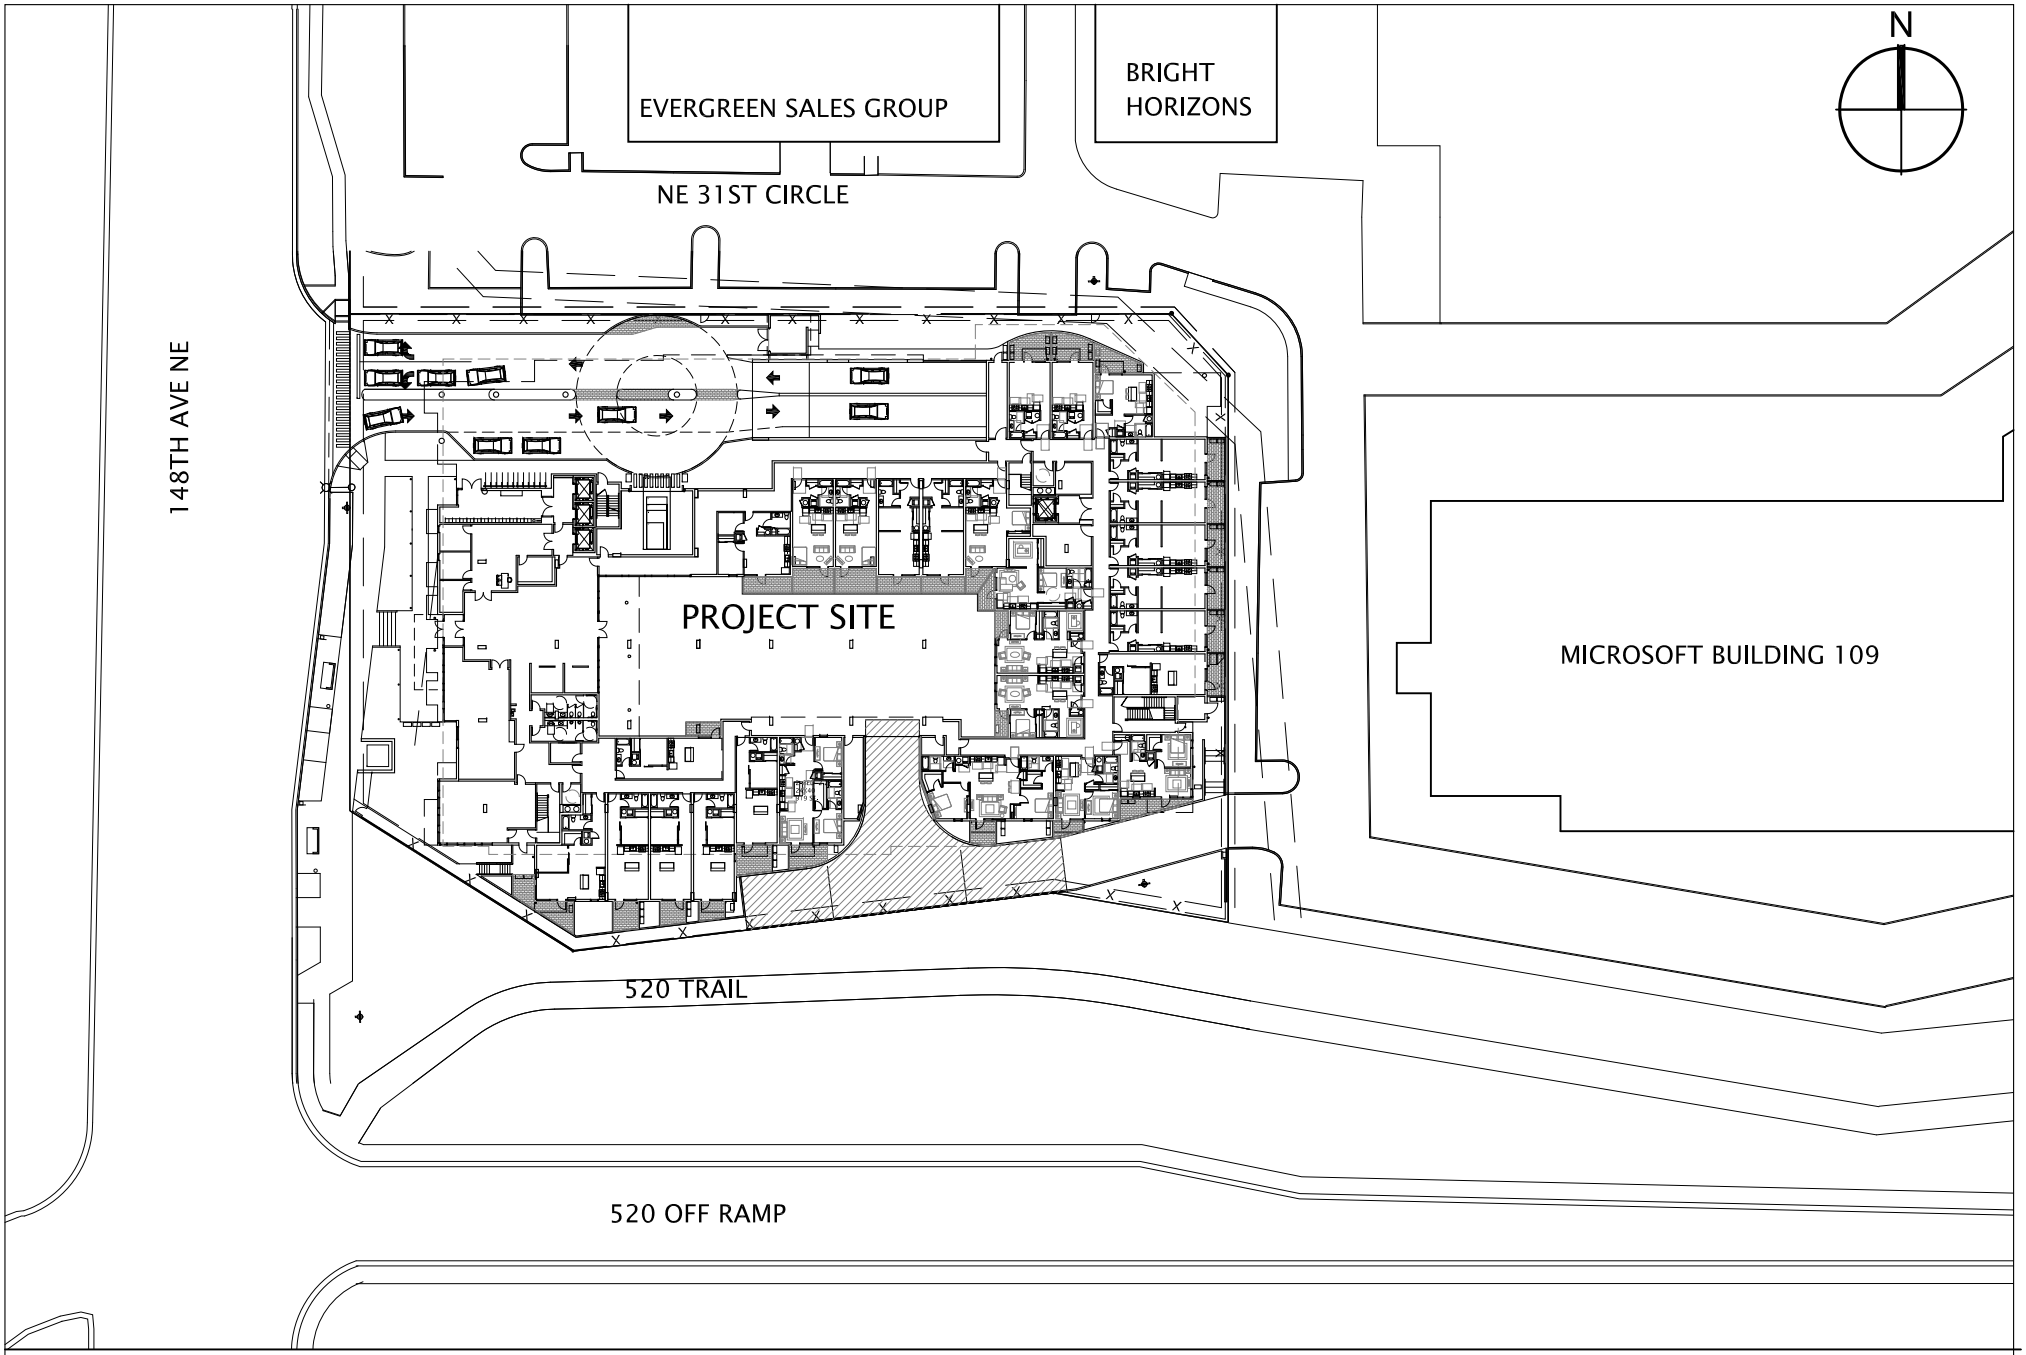

REDMOND 148

PUBLIC NOTICE SITE PLAN