PTN. OF NE 1/4 OF SEC 12, TWP 25N, R5E W.M.

WOODSPRING SUITES

CITY OF REDMOND KING COUNTY, WA

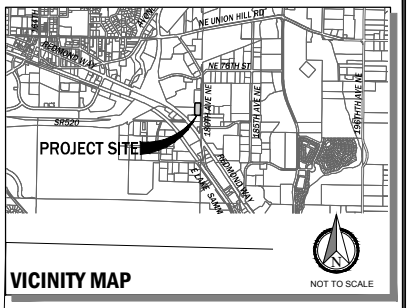

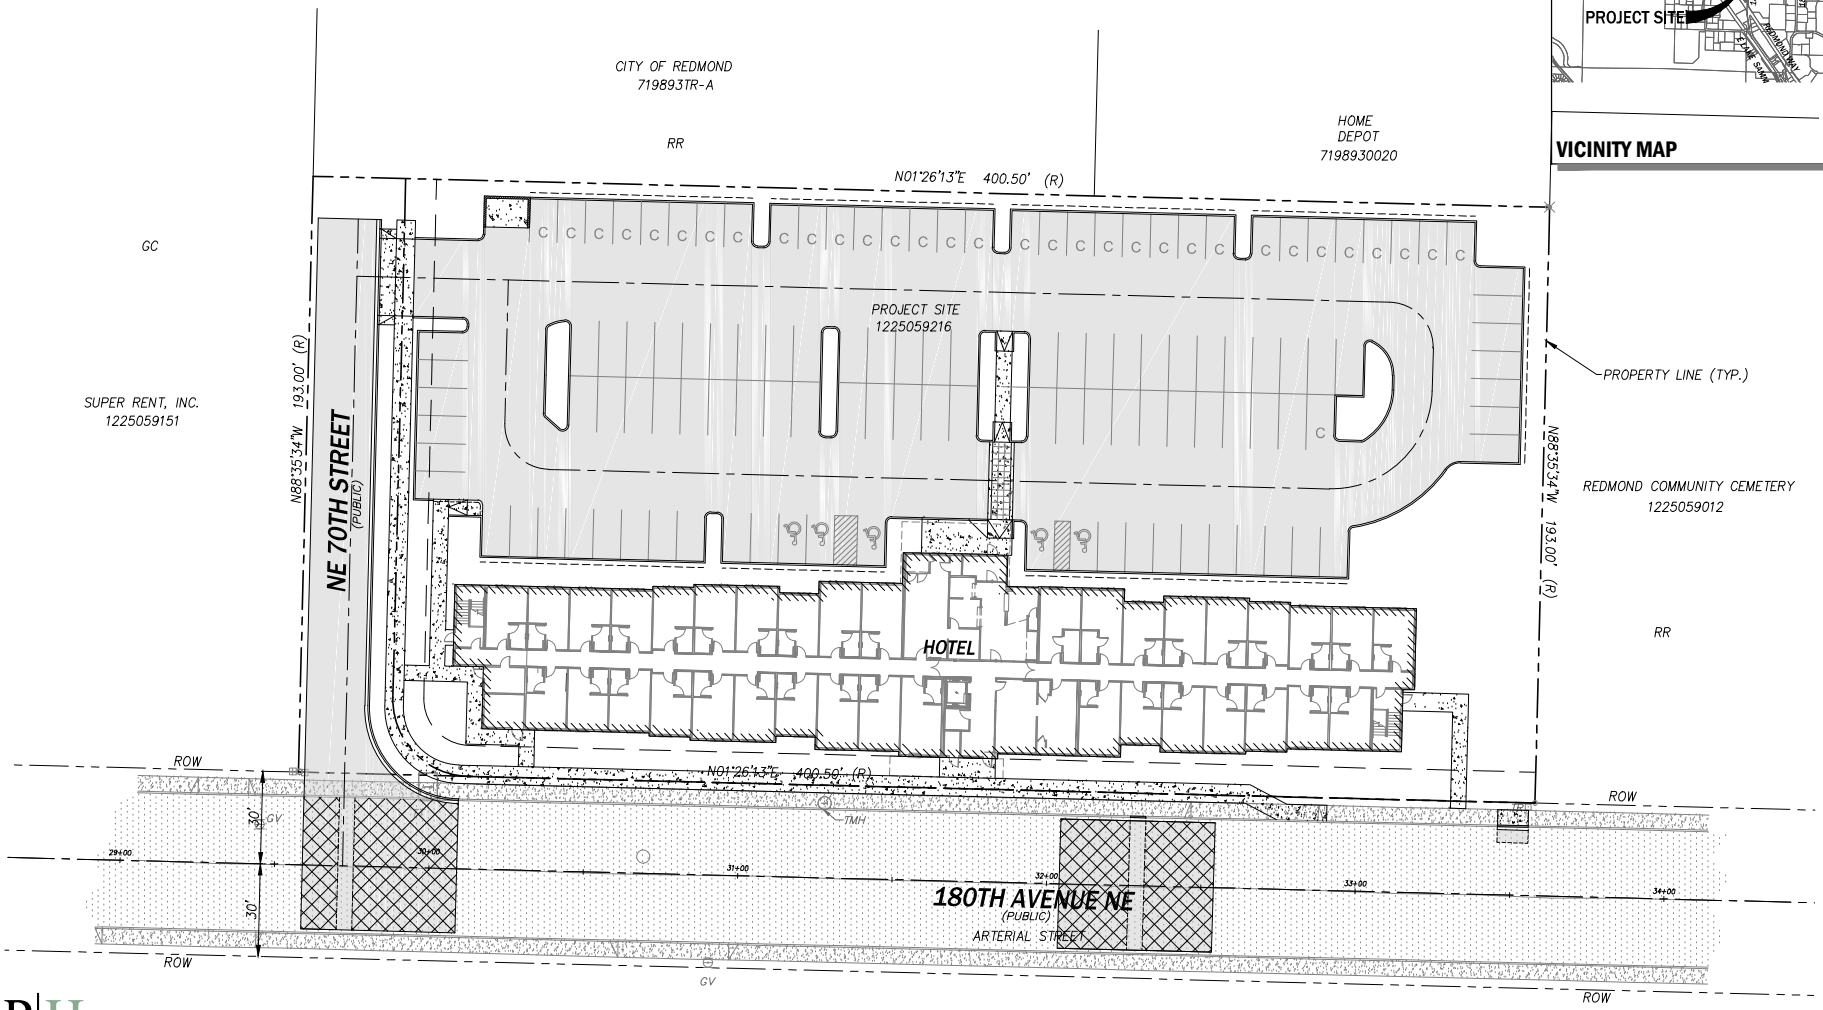

CP|H CONSULTANTS

Site Planning • Civil Engineering
Land Use Consulting • Project Management
11431 Willows Rd NE, Suite 120
Redmond, WA 98052
Phone: (425) 285-2390 | FAX: (425) 285-2389
www.cphconsultants.com

Copyright © 2015 CPH Consultants, LLC. All Rights Reserved.

0 20 40
PLAN IN FEET

DECEMBER 16, 2015

PUBLIC NOTICE
SITE PLAN