# TREE LEGEND

TREE REMAINING

TREE TO BE REMOVED

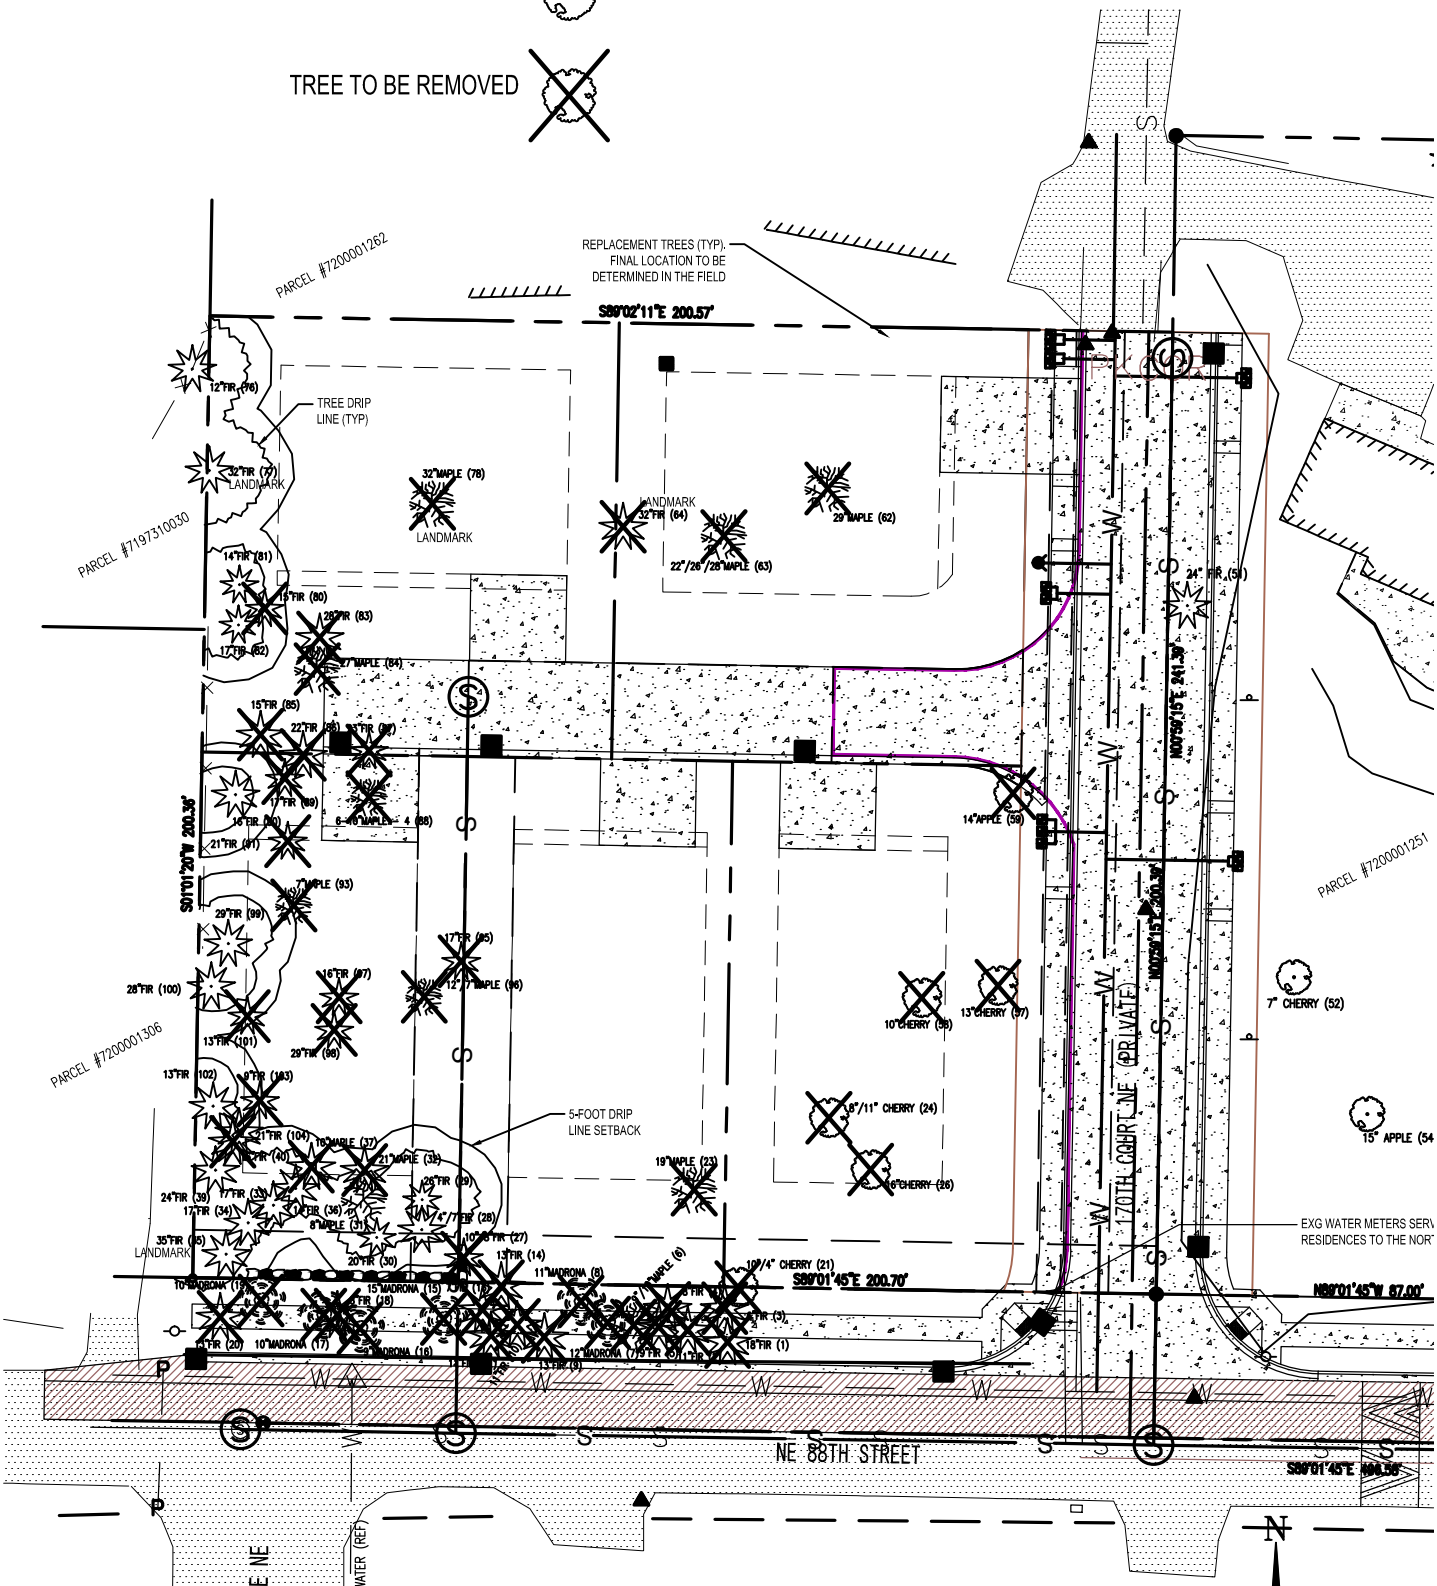


# TREE PRESERVATION PLAN

BASRA SHORT PLAT 720000 1250
170XX NE 88TH STREET
FILE #LAND-2013-01571
PARCEL #720000 1250