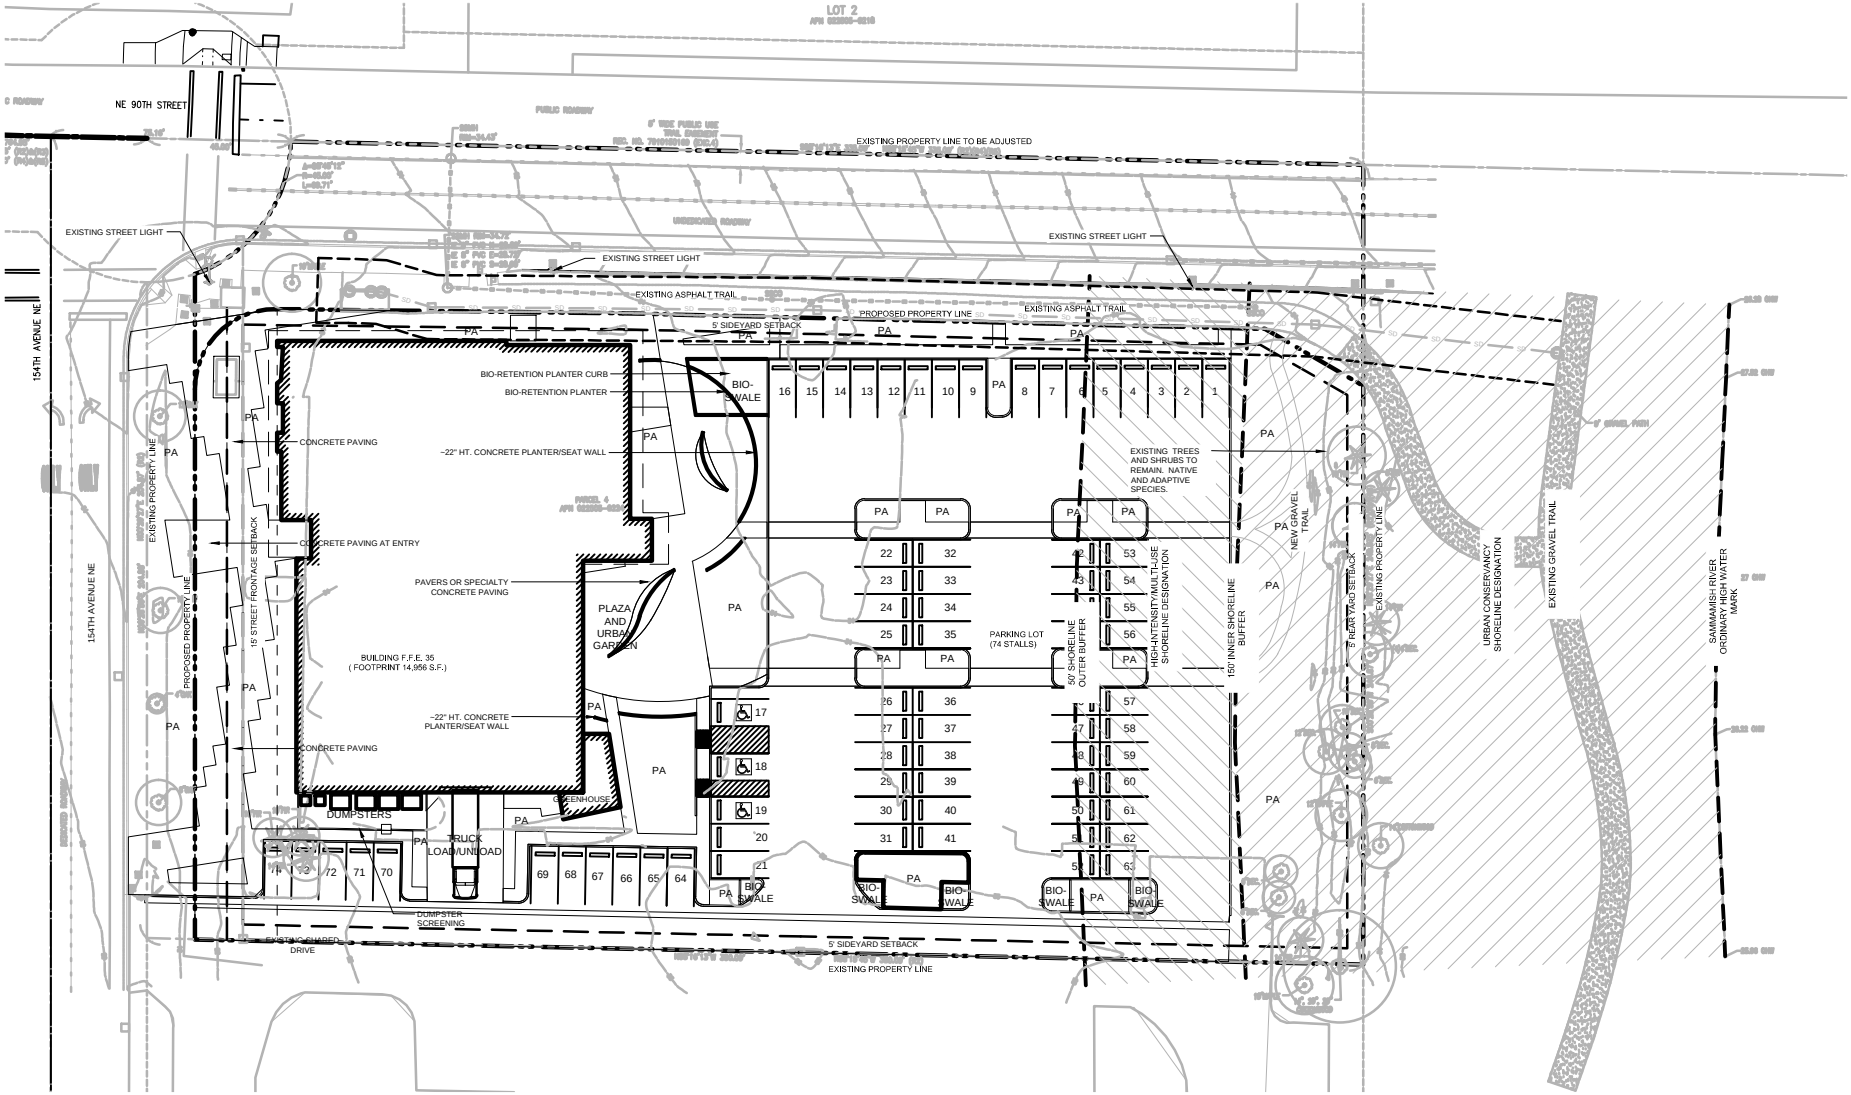

1 PUBLIC NOTICE SITE PLAN

15517 NE 90TH AVE., REDMOND, WA