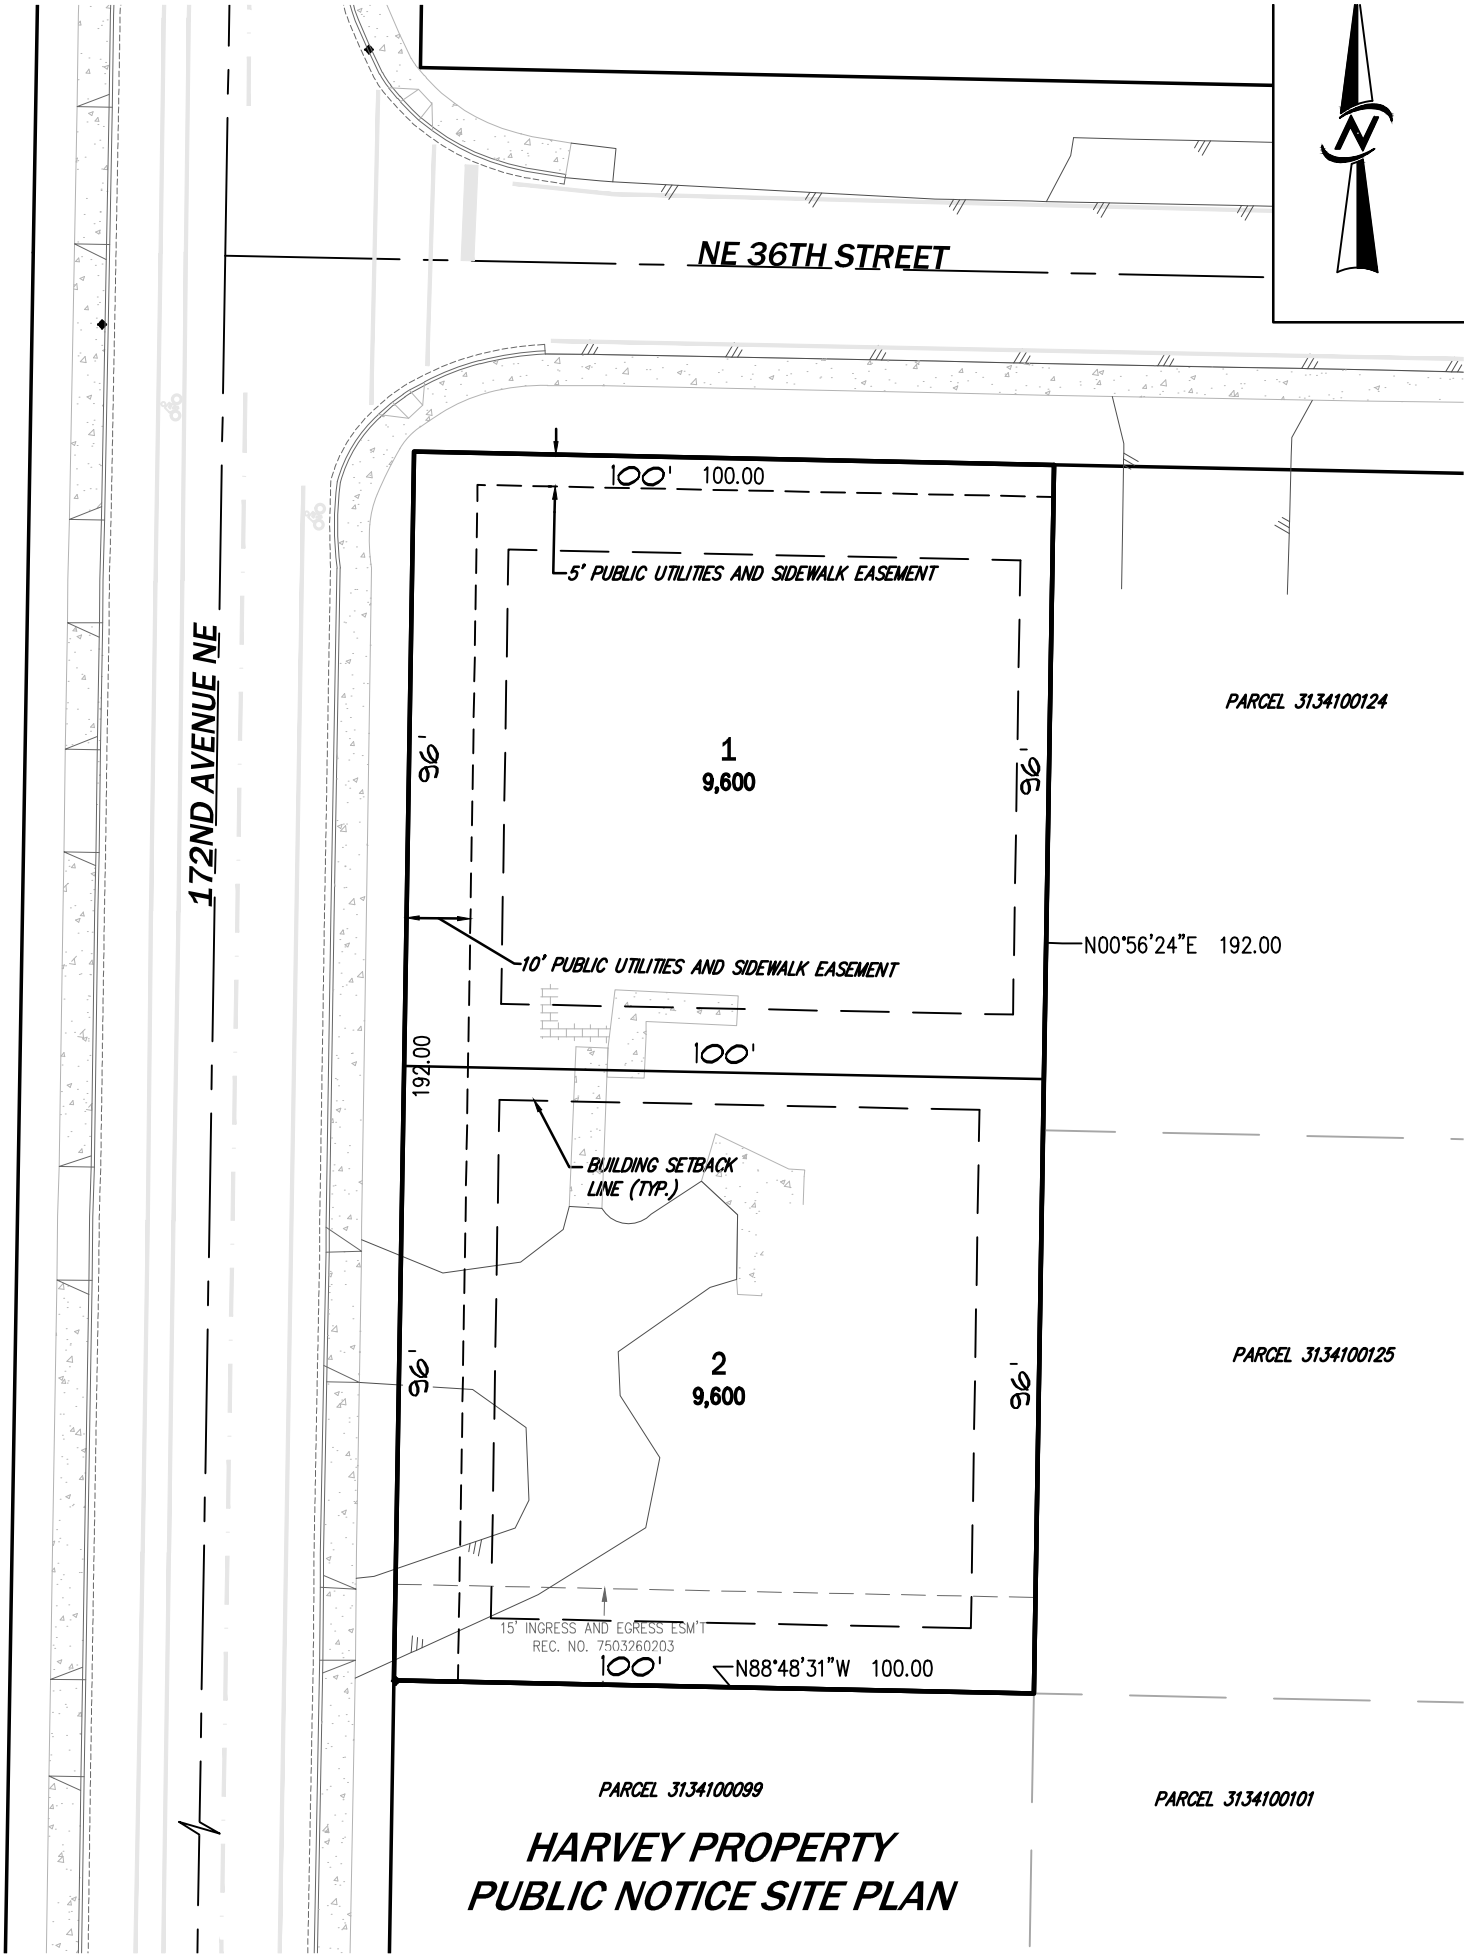

HARVEY PROPERTY
PUBLIC NOTICE SITE PLAN