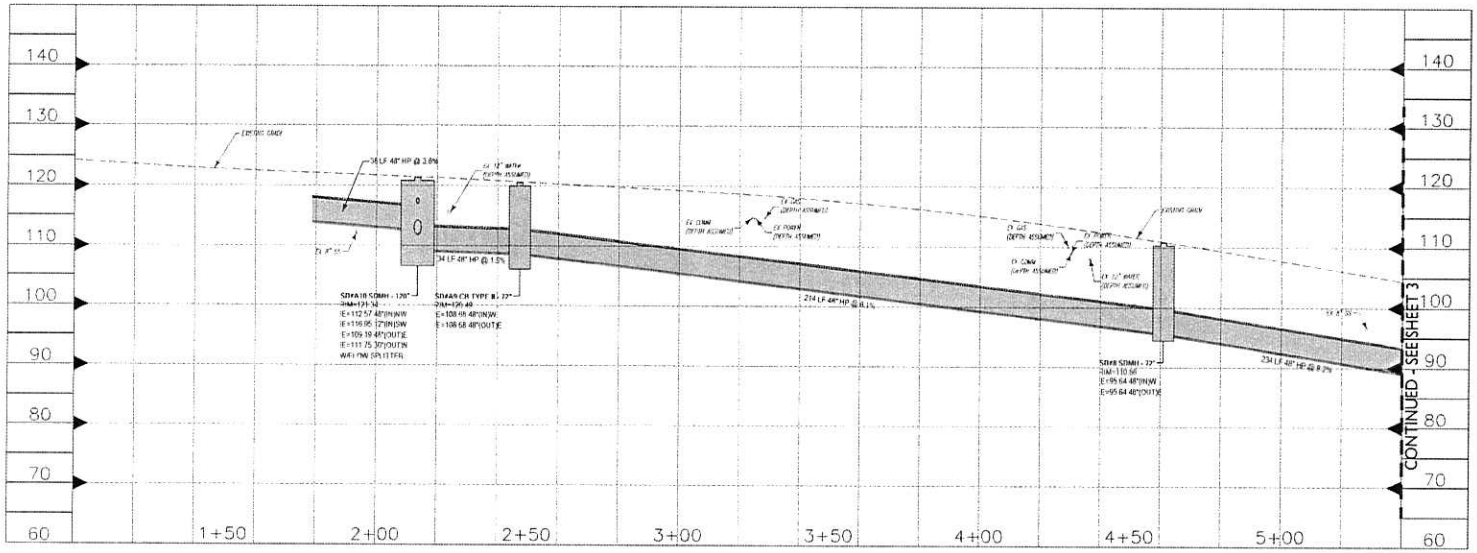

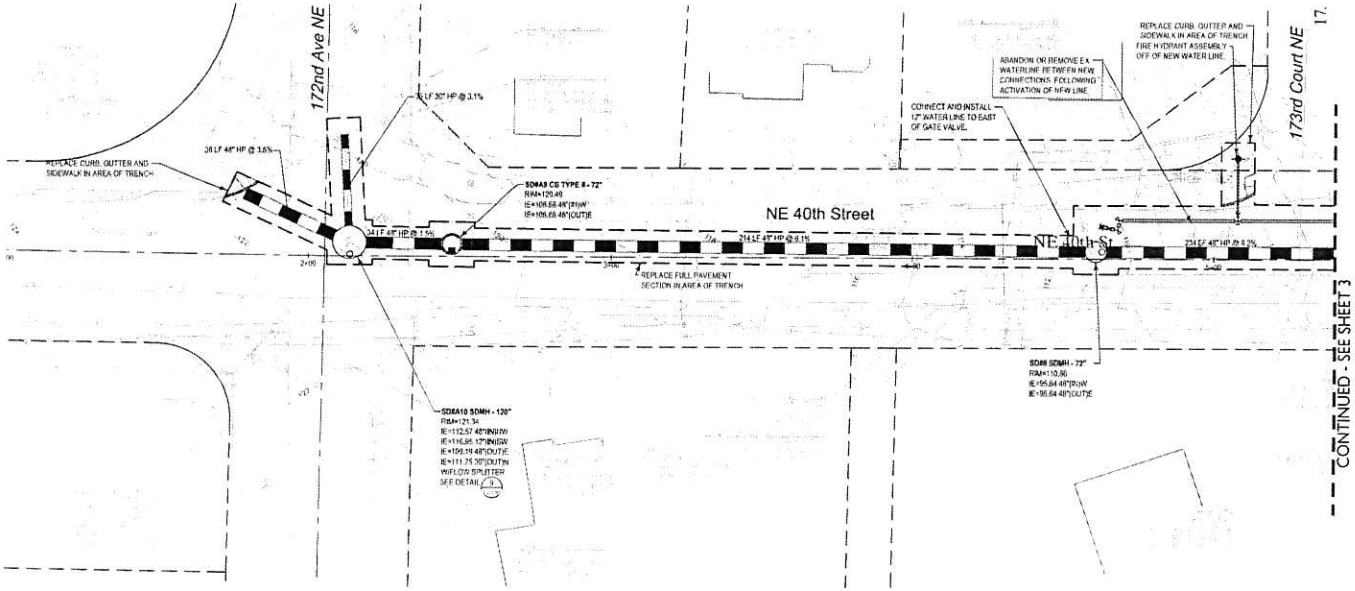

SCALE 1"=20'

THIS DEVELOPMENT SHALL BE CONSTRUCTED IN ACCORDANCE WITH THE CITY OF REDMOND STANDARD SPECIFICATIONS AND DETAILS, 2016 EDITION

APPROVED FOR CONSTRUCTION

PLAN CHECK ENGR

STORM DRAIN ENGR

UTILITY ENGR

FIRE DEPT

TRANSPORTATION ENGR

PLANNING DEPT

DAVID T. DE BOLT, P.E.
DIRECTOR OF PUBLIC WORKS
CITY OF REDMOND

THIS APPROVAL IS FOR THE DESIGN CONCEPT ONLY. THESE PLANS APPEAR TO BE IN CONFORMANCE WITH THE CITY OF REDMOND DESIGN STANDARDS FOR CONSTRUCTION. THIS APPROVAL SHALL NOT BE CONSTRUED AS AUTHORIZING CONSTRUCTION NOT IN ACCORDANCE WITH APPLICABLE CITY STANDARDS. THE CITY RESERVES THE RIGHT TO REQUIRE REVISIONS TO THE APPROVED PLANS TO ASSURE CONFORMANCE WITH CITY OF REDMOND DESIGN STANDARDS FOR CONSTRUCTION AT ANY TIME THAT IT IS DETERMINED THAT THE PROPOSED CONSTRUCTION DOES NOT CONFORM WITH THE APPLICABLE CONSTRUCTION STANDARDS. THE OWNER IS REQUIRED TO PROVIDE DESIGN AND PLANS IN ACCORDANCE WITH APPLICABLE CITY STANDARDS AND ASSURE THAT CONSTRUCTION IS ACCOMPLISHED IN ACCORDANCE WITH THESE STANDARDS. THE OWNER AND/OR DESIGN ENGINEER AND/OR DEVELOPER, MAY BE REQUIRED TO MAKE NECESSARY APPROVED FIELD REVISIONS TO CORRECT ANY ERRORS OR OMISSIONS FOUND ON THE APPROVED PLAN.

THE CITY OF REDMOND WASHINGTON

NE 40th Street
Trunk Line
Extension
Redmond, WA 98052

Revisions

No.	Date	Description

Projection

Sheet Title

NE 40TH STREET PLAN AND PROFILE

C-C-02

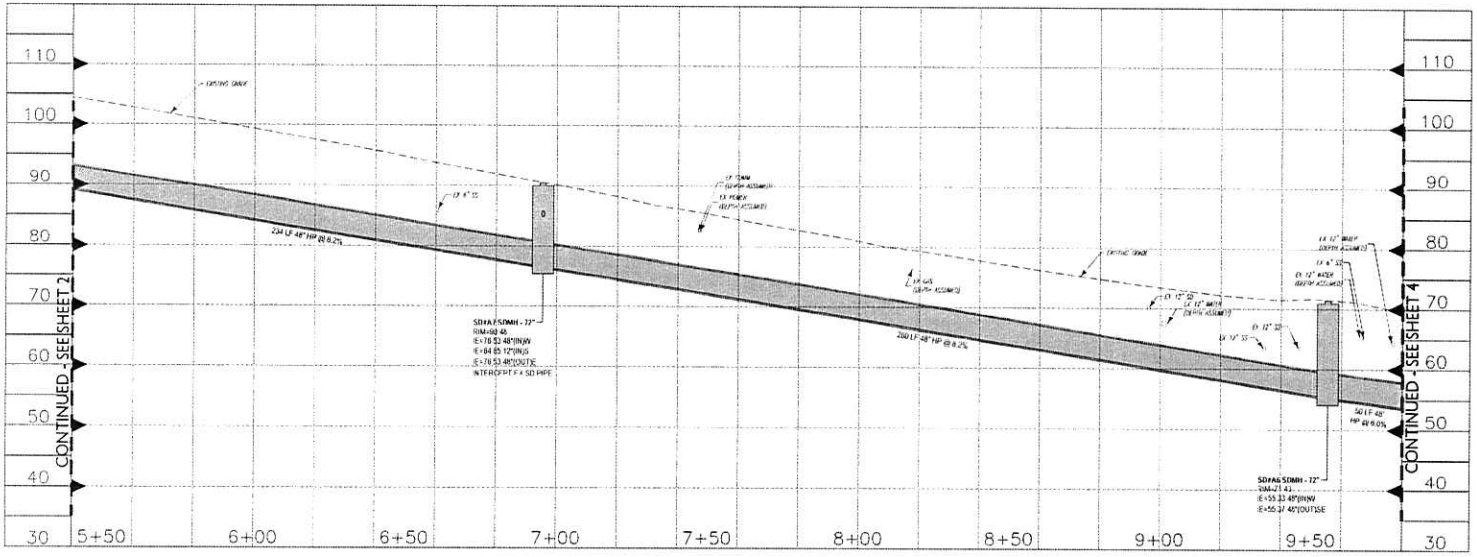

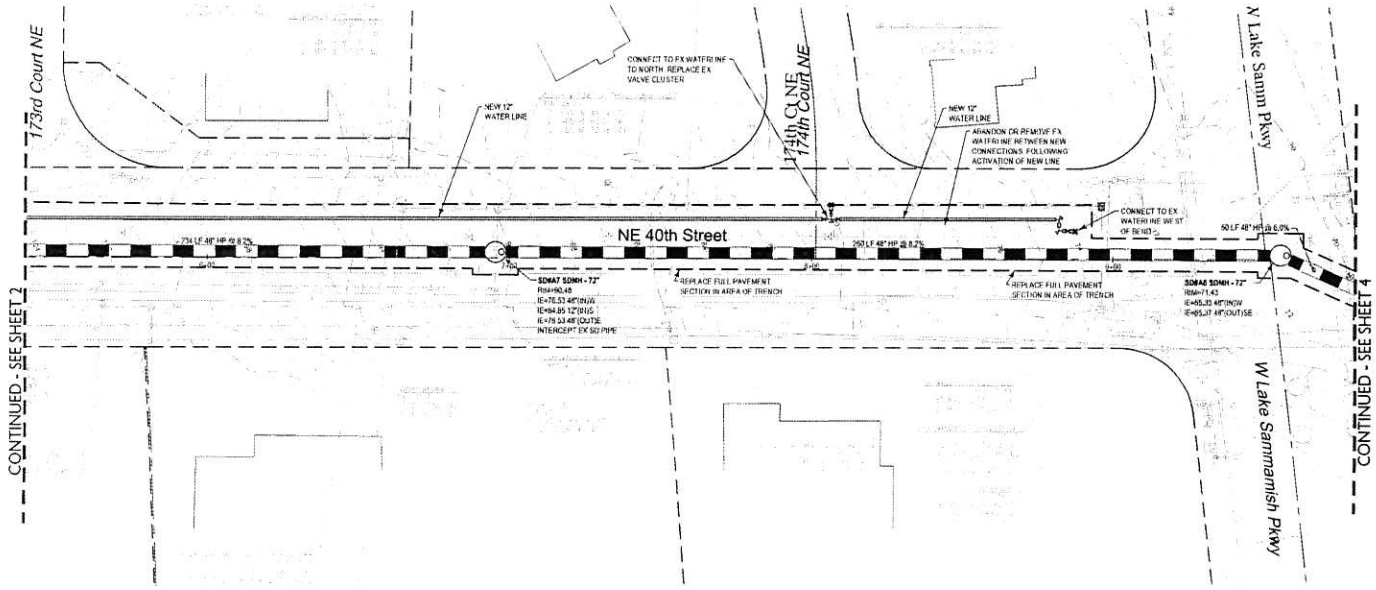

0 10 20 40

SCALE 1"=20'

THIS DEVELOPMENT SHALL BE CONSTRUCTED IN ACCORDANCE WITH THE CITY OF REDMOND STANDARD SPECIFICATIONS AND DETAILS, 2010 EDITION

APPROVED FOR CONSTRUCTION

PLAN CHECK ENGR. _____

STORM DRAIN ENGR. _____

VALVE ENGR. _____

FIRE DEPT. _____

TRANSPORTATION ENGR. _____

PLANNING DEPT. _____

LINDA C. DE BOER, P.E.
DIRECTOR OF PUBLIC WORKS
CITY OF REDMOND

THIS APPROVAL IS FOR THE DESIGN CONCEPT ONLY. THESE PLANS APPEAR TO BE IN COMPLIANCE WITH THE CITY OF REDMOND DESIGN STANDARDS FOR CONSTRUCTION. THIS APPROVAL SHALL NOT BE CONSTRUED AS AUTHORIZING CONSTRUCTION NOT IN ACCORDANCE WITH APPLICABLE CITY STANDARDS. THE CITY RESERVES THE RIGHT TO REQUIRE REVISIONS TO THE APPROVED PLANS TO ASSURE CONFORMANCE WITH CITY OF REDMOND DESIGN STANDARDS FOR CONSTRUCTION AT ANY TIME THAT IT IS DISCOVERED THAT THE PROPOSED CONSTRUCTION DOES NOT CONFORM WITH THE APPLICABLE CONSTRUCTION STANDARDS. THE OWNER IS REQUIRED TO PROVIDE DESIGNS AND PLANS IN ACCORDANCE WITH APPLICABLE CITY STANDARDS AND ASSURES THAT CONSTRUCTION IS ACCOMPLISHED IN ACCORDANCE WITH THOSE STANDARDS. THE OWNER AND/OR DESIGN ENGINEER AND/OR DEVELOPER, MAY BE REQUIRED TO MAKE NECESSARY APPROVED FIELD REVISIONS TO CORRECT ANY ERRORS OR OMISSIONS FOUND ON THE APPROVED PLAN.

THE CITY OF REDMOND WASHINGTON

NE 40th Street
Trunk Line
Extension
Redmond, WA 98052

Revisions

No.	Date	Description

Preparation

Sheet Title

NE 40TH STREET PLAN AND PROFILE

C-C-03

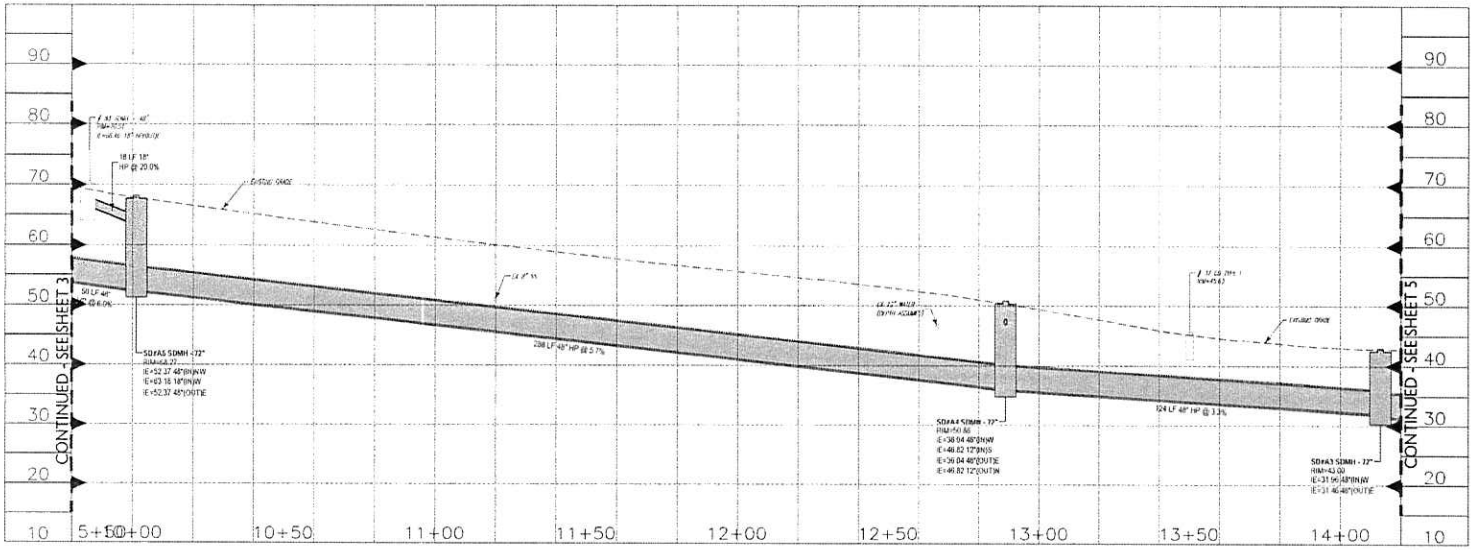

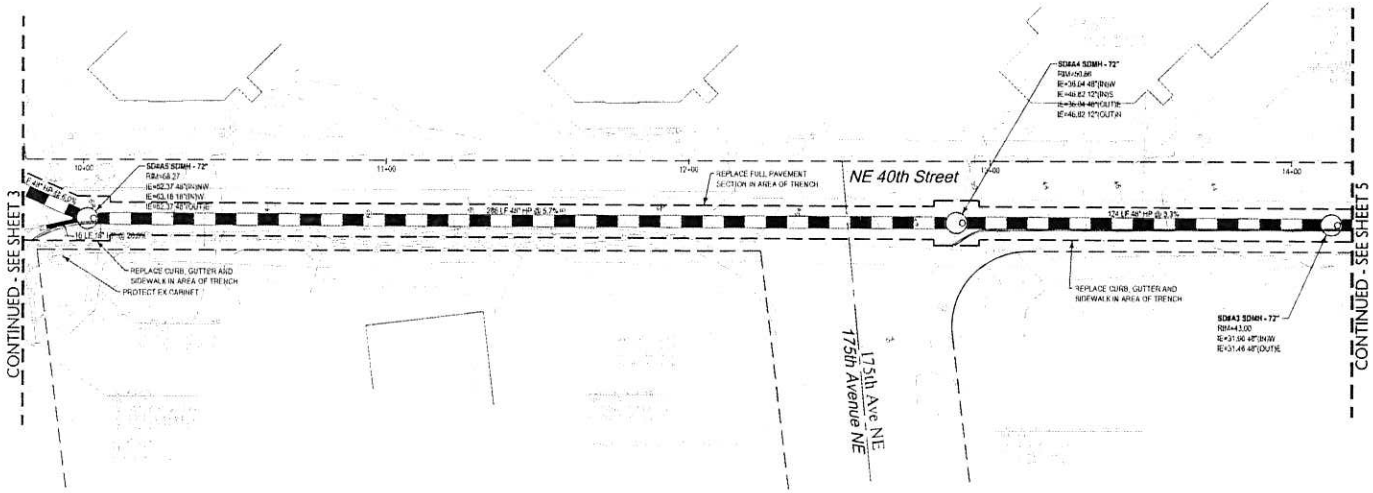

0 10 20 40

SCALE 1"=20'

THIS DEVELOPMENT SHALL BE CONSTRUCTED IN ACCORDANCE WITH THE CITY OF REDMOND STANDARD SPECIFICATIONS AND DETAILS, 2016 EDITION

APPROVED FOR CONSTRUCTION

DAVID E. DE BOER, P.E.
DIRECTOR OF PUBLIC WORKS
CITY OF REDMOND

PLAN CHECK ENGR. _____
STORM DRAIN ENGR. _____
UTILITY ENGR. _____
FIRE DEPT. _____
TRANSPORTATION ENGR. _____
PLANNING DEPT. _____

THIS APPROVAL IS FOR THE DESIGN CONCEPT ONLY. THESE PLANS APPEAR TO BE IN CONFORMANCE WITH THE CITY OF REDMOND DESIGN STANDARDS FOR CONSTRUCTION. THIS APPROVAL SHALL NOT BE CONSTRUED AS AUTHORIZING CONSTRUCTION NOT IN ACCORDANCE WITH APPLICABLE CITY STANDARDS. THE CITY RESERVES THE RIGHT TO REQUIRE REVISIONS TO THE APPROVED PLANS TO ASSURE CONFORMANCE WITH CITY OF REDMOND DESIGN STANDARDS FOR CONSTRUCTION AT ANY TIME THAT IT IS DISCOVERED THAT THE PROPOSED CONSTRUCTION DOES NOT CONFORM TO MEET THE APPLICABLE CONSTRUCTION STANDARDS. THE OWNER IS REQUIRED TO PROVIDE DESIGN AND PLANS IN ACCORDANCE WITH APPLICABLE CITY STANDARDS AND ADAMS. ANY CONSTRUCTION IS ACCOMPLISHED IN ACCORDANCE WITH THESE STANDARDS, THE OWNER AND/OR DESIGN ENGINEER AND/OR DEVELOPER, MAY BE REQUIRED TO MAKE NECESSARY APPROVED FIELD REVISIONS TO CORRECT ANY ERRORS OR OMISSIONS FOUND ON THE APPROVED PLAN.

THE CITY OF REDMOND WASHINGTON

NE 40th Street
Trunk Line
Extension
Redmond, WA 98052

No.	Date	Description

NE 40TH STREET PLAN AND PROFILE

C-C-04

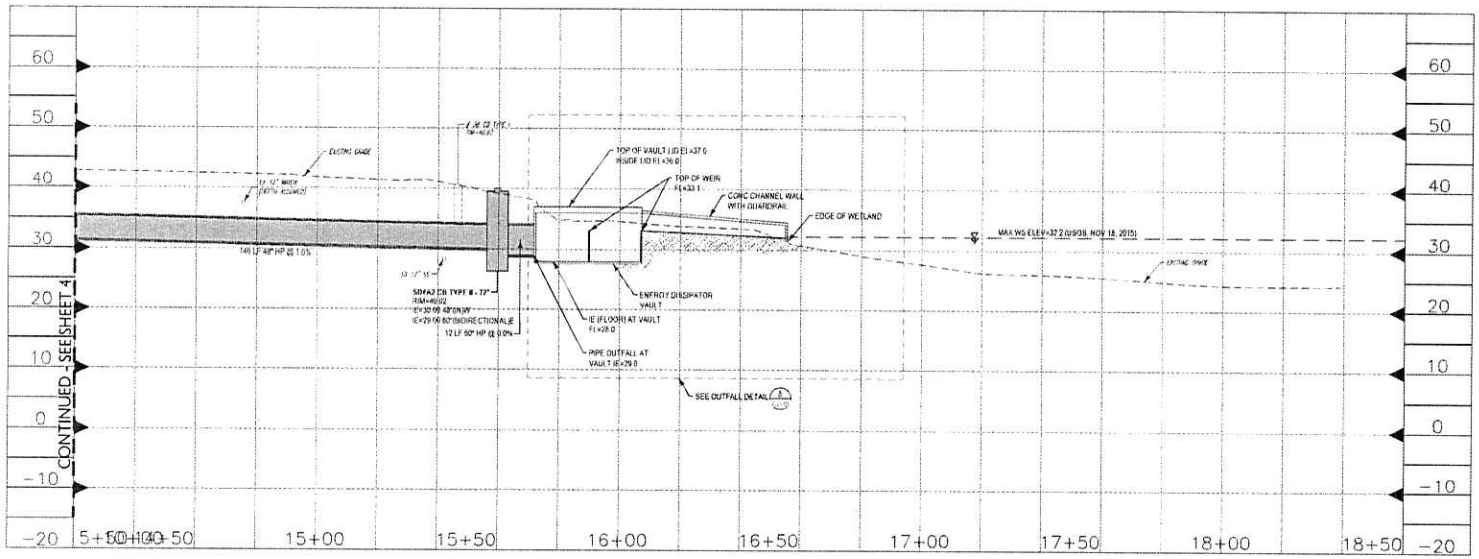

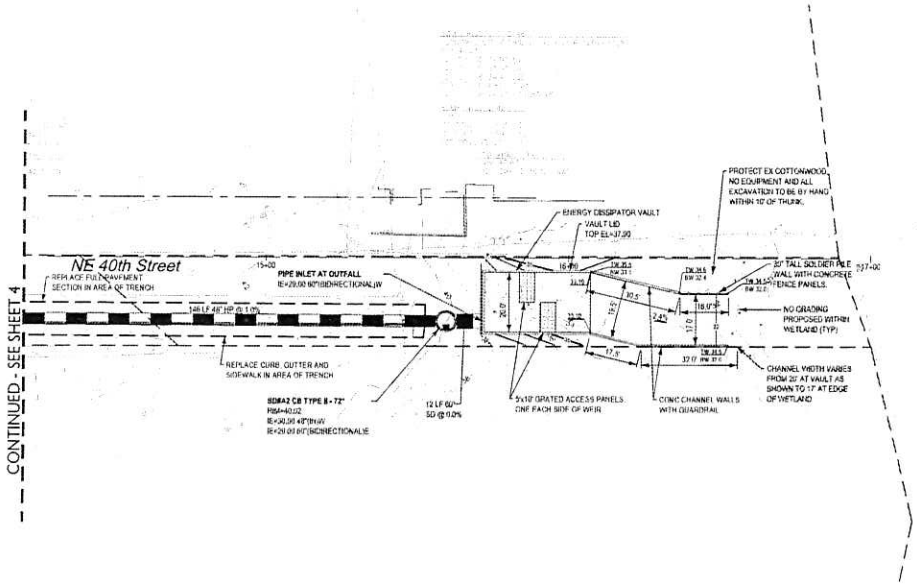

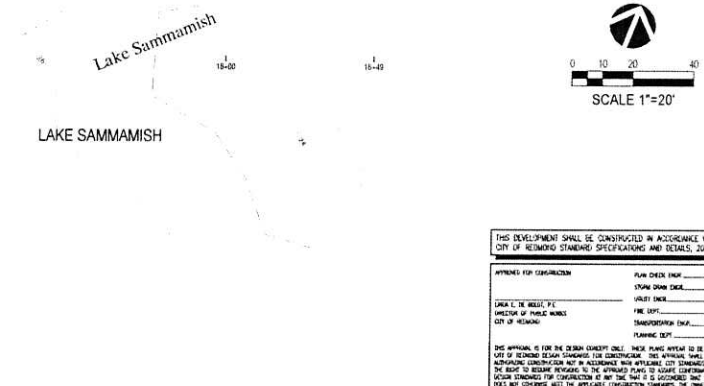

THIS DEVELOPMENT SHALL BE CONSTRUCTED IN ACCORDANCE WITH THE CITY OF REDMOND STANDARD SPECIFICATIONS AND DETAILS, 2016 EDITION

APPROVED FOR CONSTRUCTION

DIRECTOR OF PUBLIC WORKS
CITY OF REDMOND

PLAN CHECK ENGR. _____
STORM DRAIN ENGR. _____
VAULT ENGR. _____
FIRE DEPT. _____
TRANSPORTATION ENGR. _____
PLANNING DEPT. _____

THIS APPROVAL IS FOR THE DESIGN CONCEPT ONLY. THESE PLANS HAVEBEEN TO BE IN CONFORMANCE WITH THE CITY OF REDMOND DESIGN STANDARDS FOR CONSTRUCTION. THIS APPROVAL SHALL NOT BE CONSTRUED AS AUTHORIZING CONSTRUCTION NOT IN ACCORDANCE WITH APPLICABLE CITY STANDARDS. THE CITY RESERVES THE RIGHT TO REQUIRE REVISIONS TO THE APPROVED PLANS TO ASSURE CONFORMANCE WITH CITY OF REDMOND DESIGN STANDARDS FOR CONSTRUCTION AT ANY TIME THAT IT IS DISCOVERED THAT THE PROPOSED CONSTRUCTION DOES NOT CONFORM WITH THE APPLICABLE CONSTRUCTION STANDARDS. THE OWNER IS REQUIRED TO PREPARE DESIGNS AND PLANS IN ACCORDANCE WITH APPLICABLE CITY STANDARDS AND ASSURE THAT CONSTRUCTION IS ACCOMPLISHED IN ACCORDANCE WITH THESE STANDARDS. THE OWNER AND/OR DESIGN ENGINEER AND/OR DEVELOPER, MAY BE REQUIRED TO MAKE NECESSARY APPROVED FIELD REVISIONS TO CORRECT ANY ERRORS OR OMISSIONS FOUND ON THE APPROVED PLAN.

THE CITY OF REDMOND · WASHINGTON

NE 40th Street
Trunk Line
Extension
Redmond, WA 98052

NE 40TH STREET PLAN AND PROFILE

C-C-05